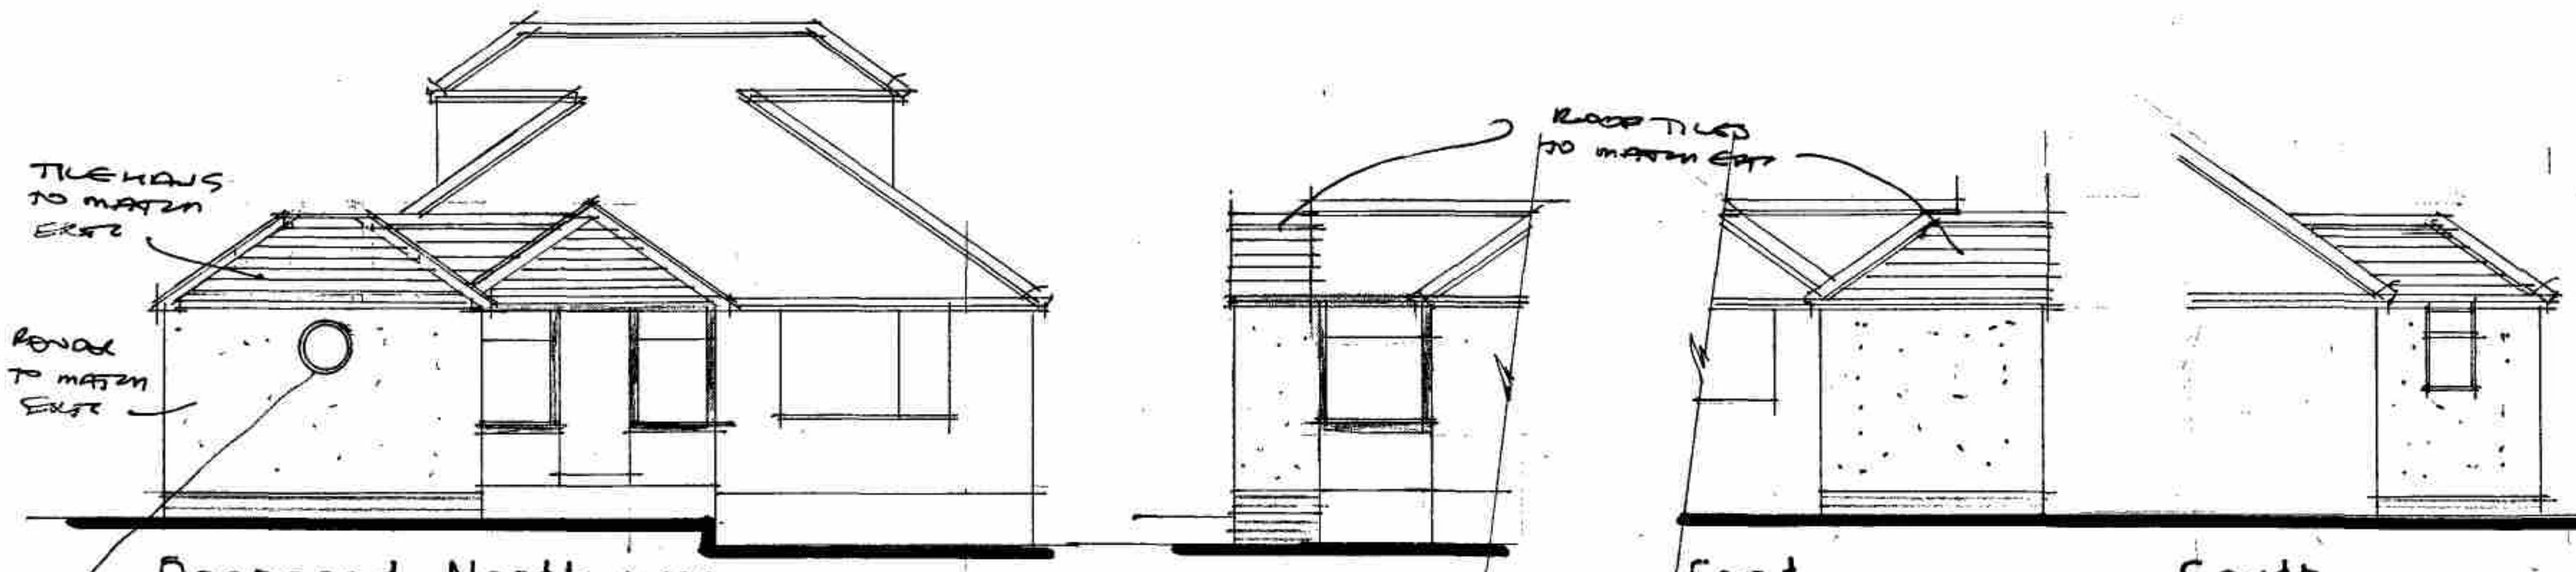

Proposed North 1:100 — West — East — South



Site plan 1:1250

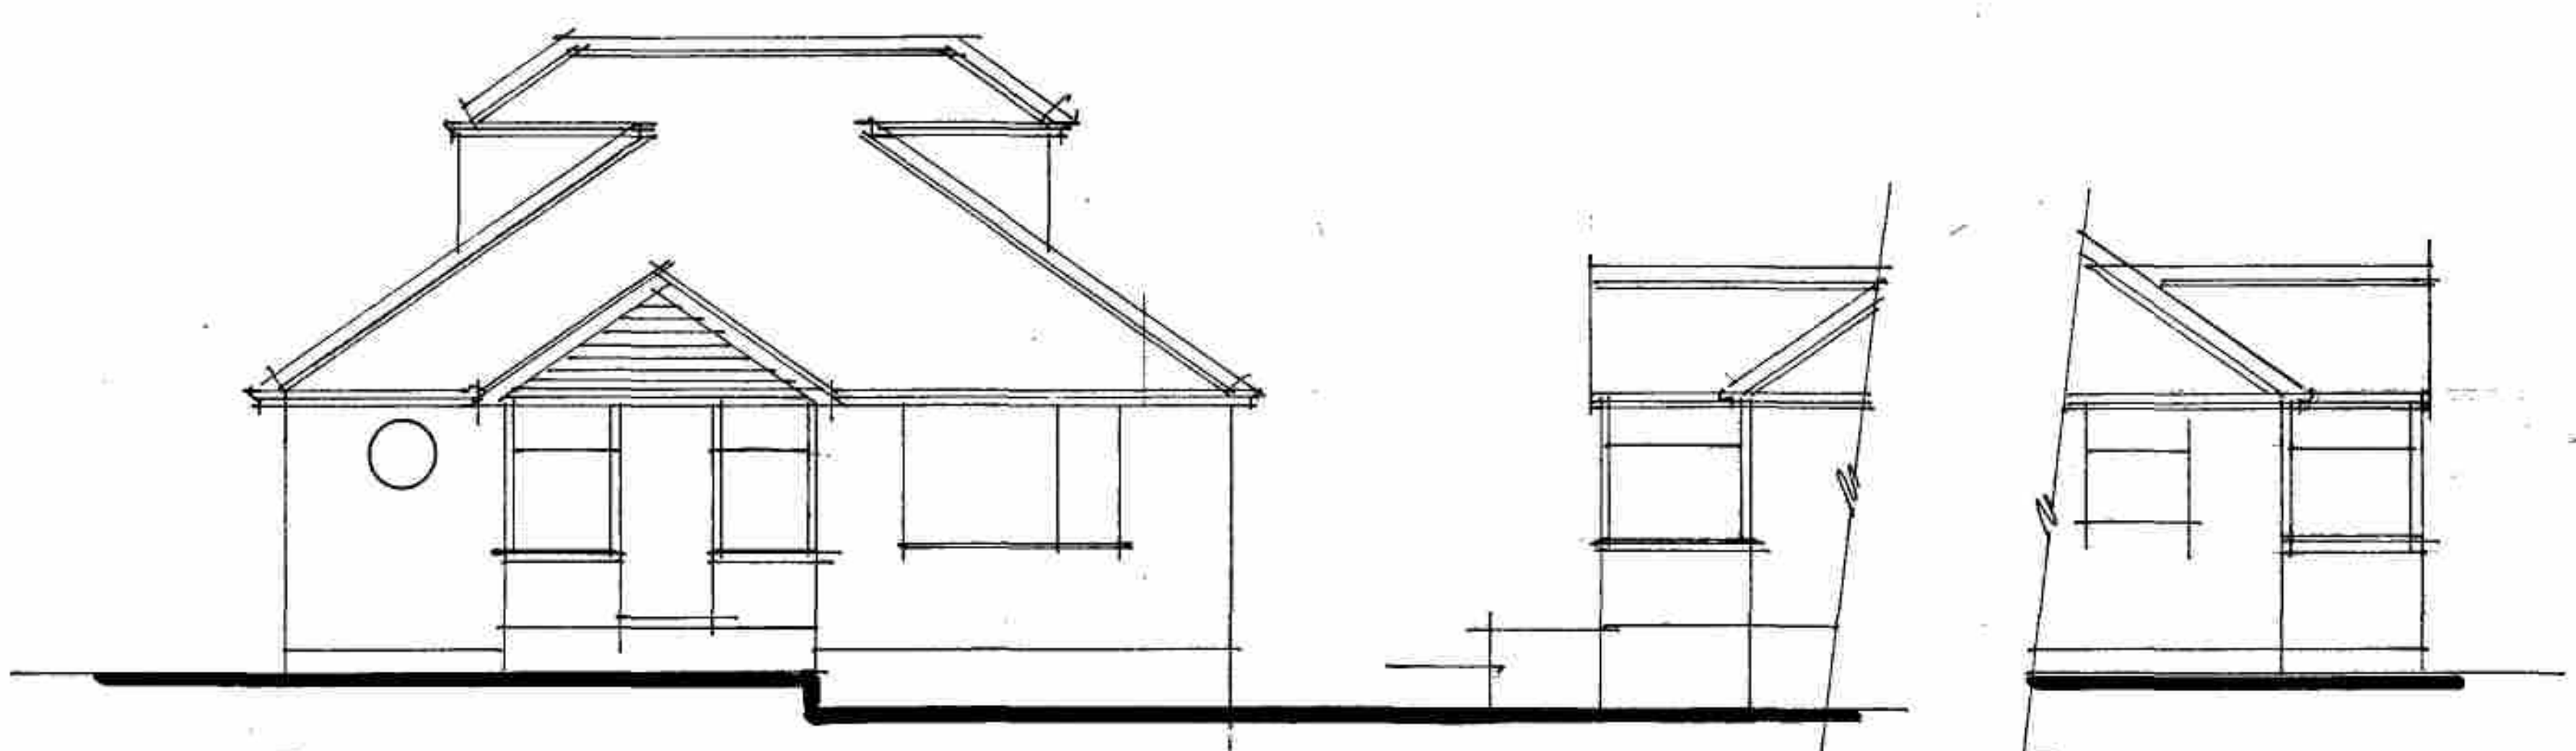

Existing North 1:100 — West — East

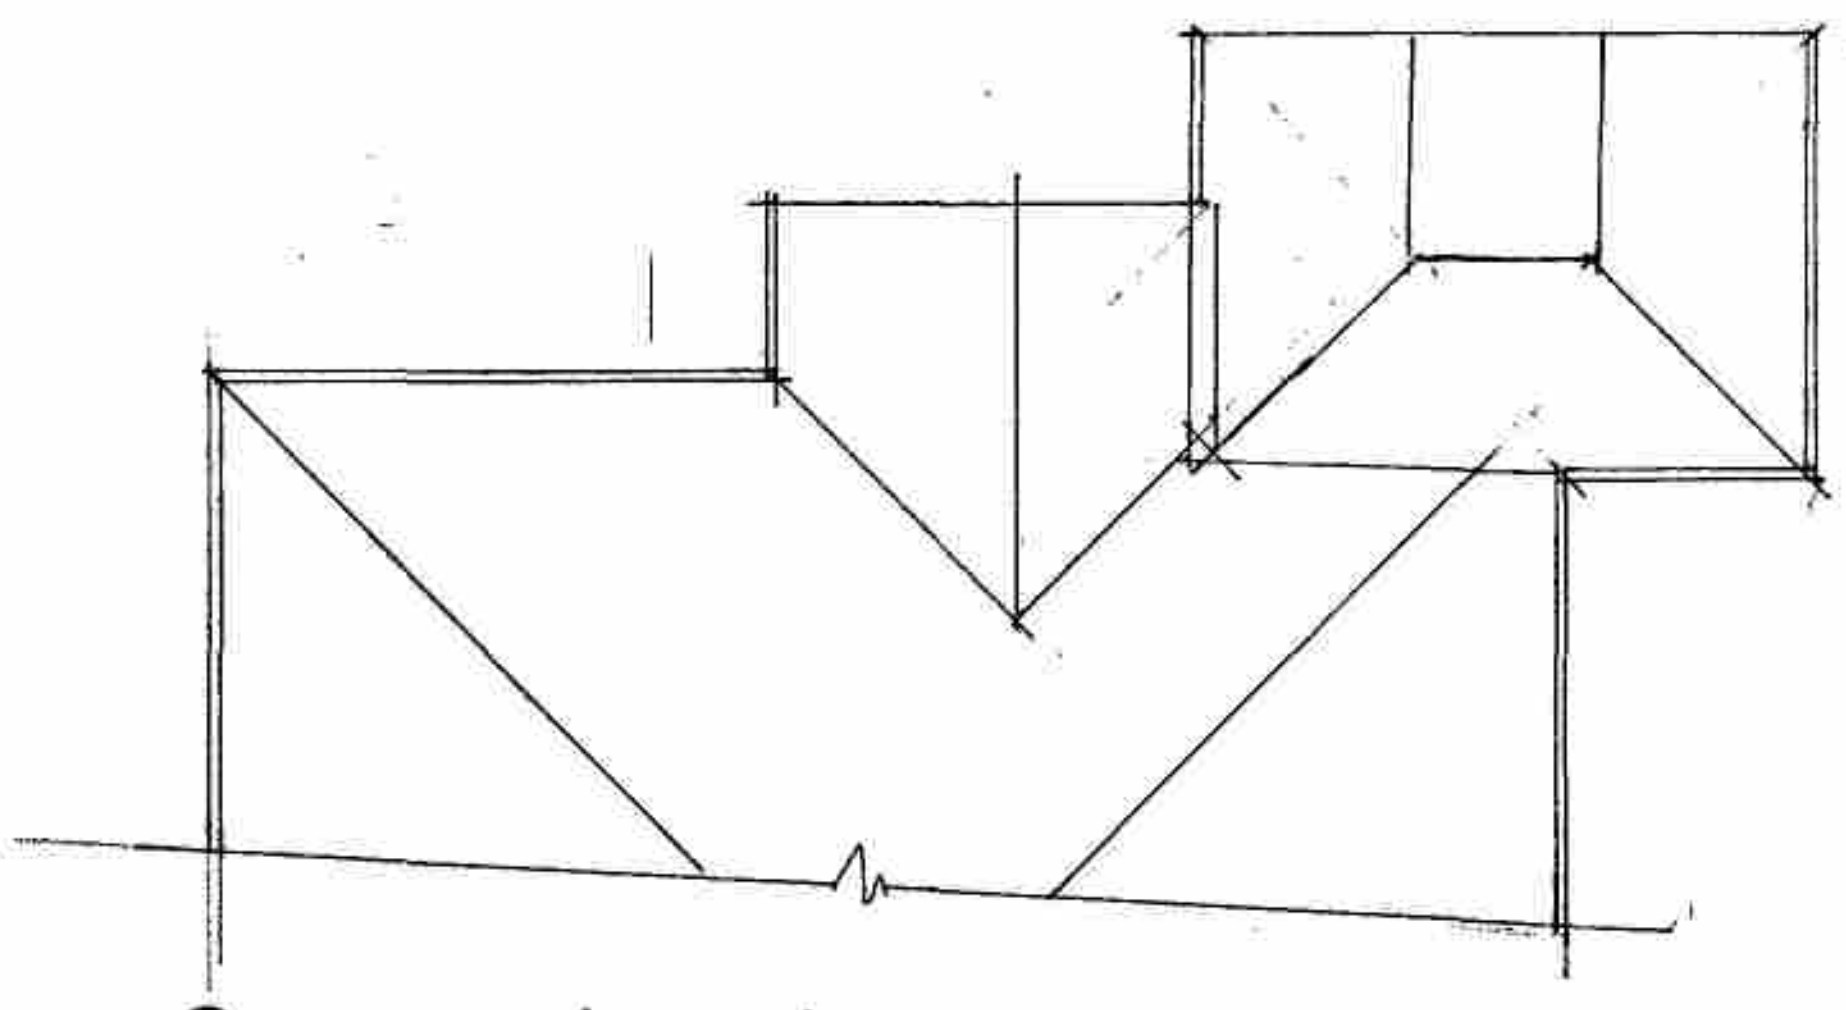

Proposed roof 1:100

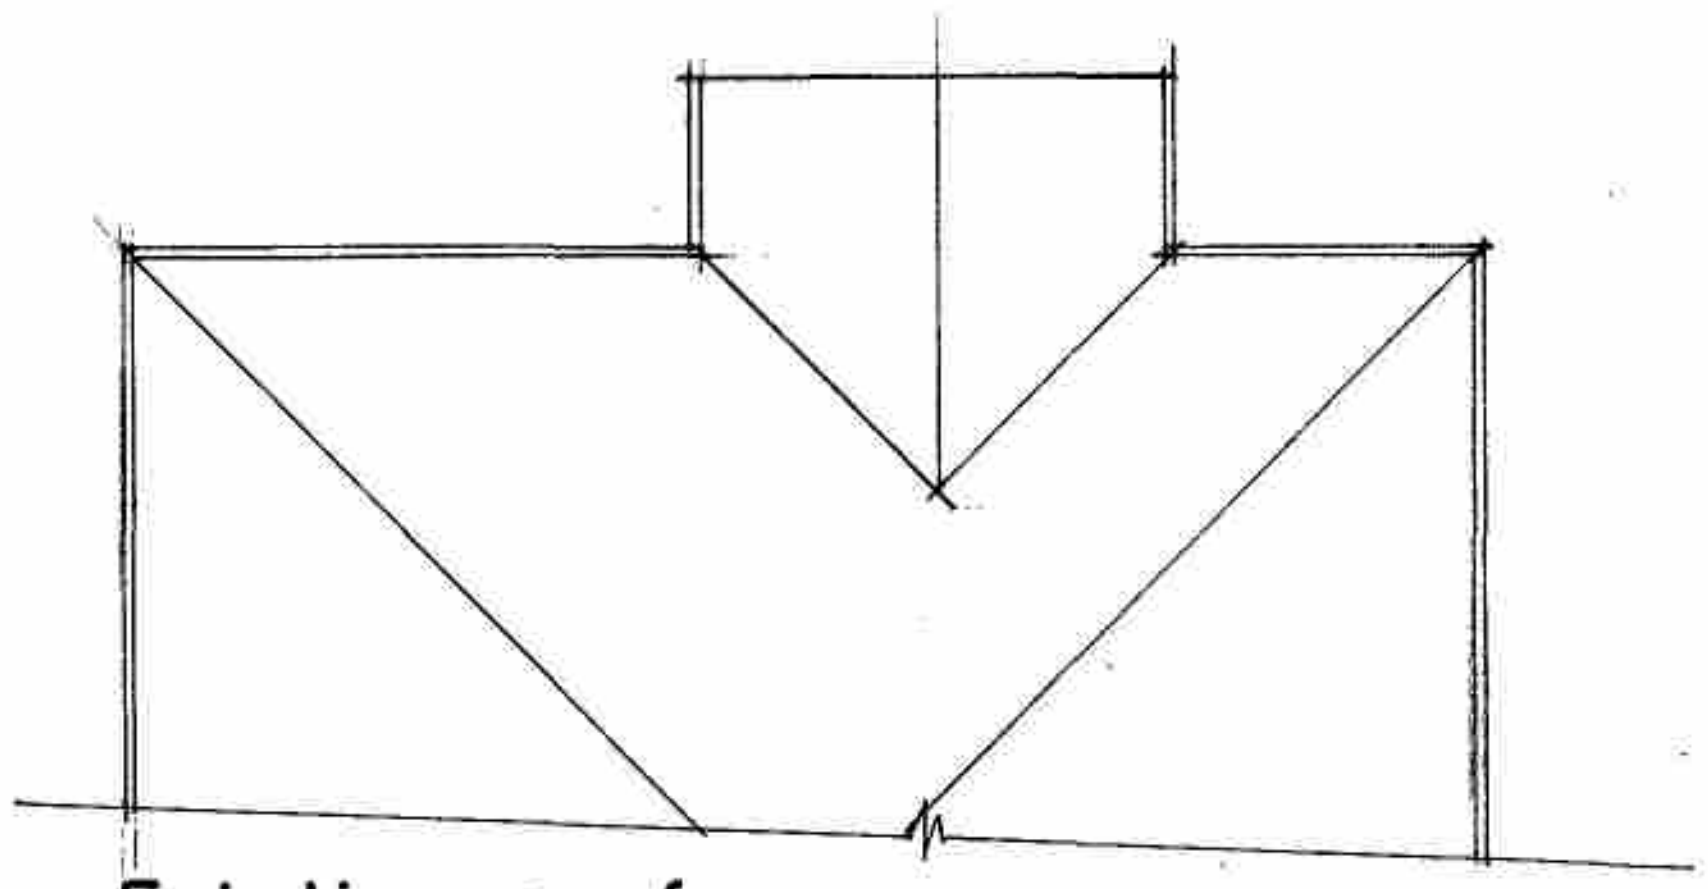

Existing roof 1:100

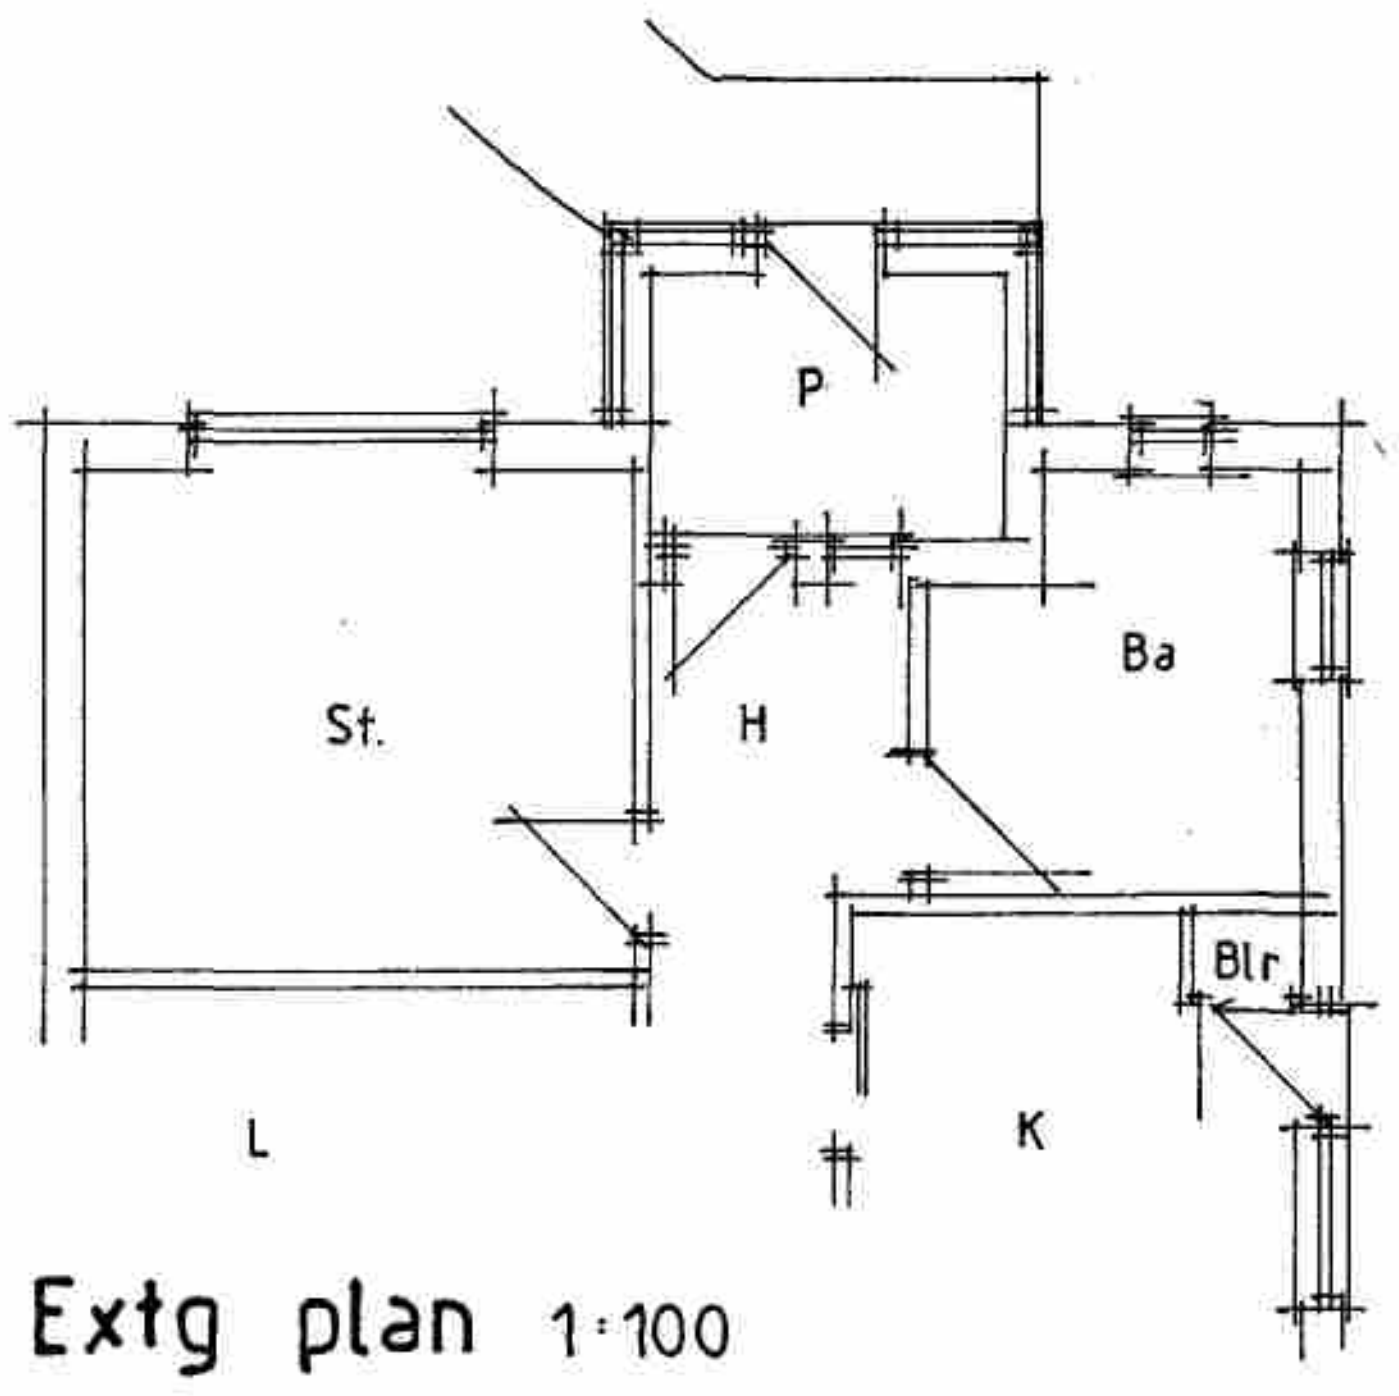

Extg plan 1:100

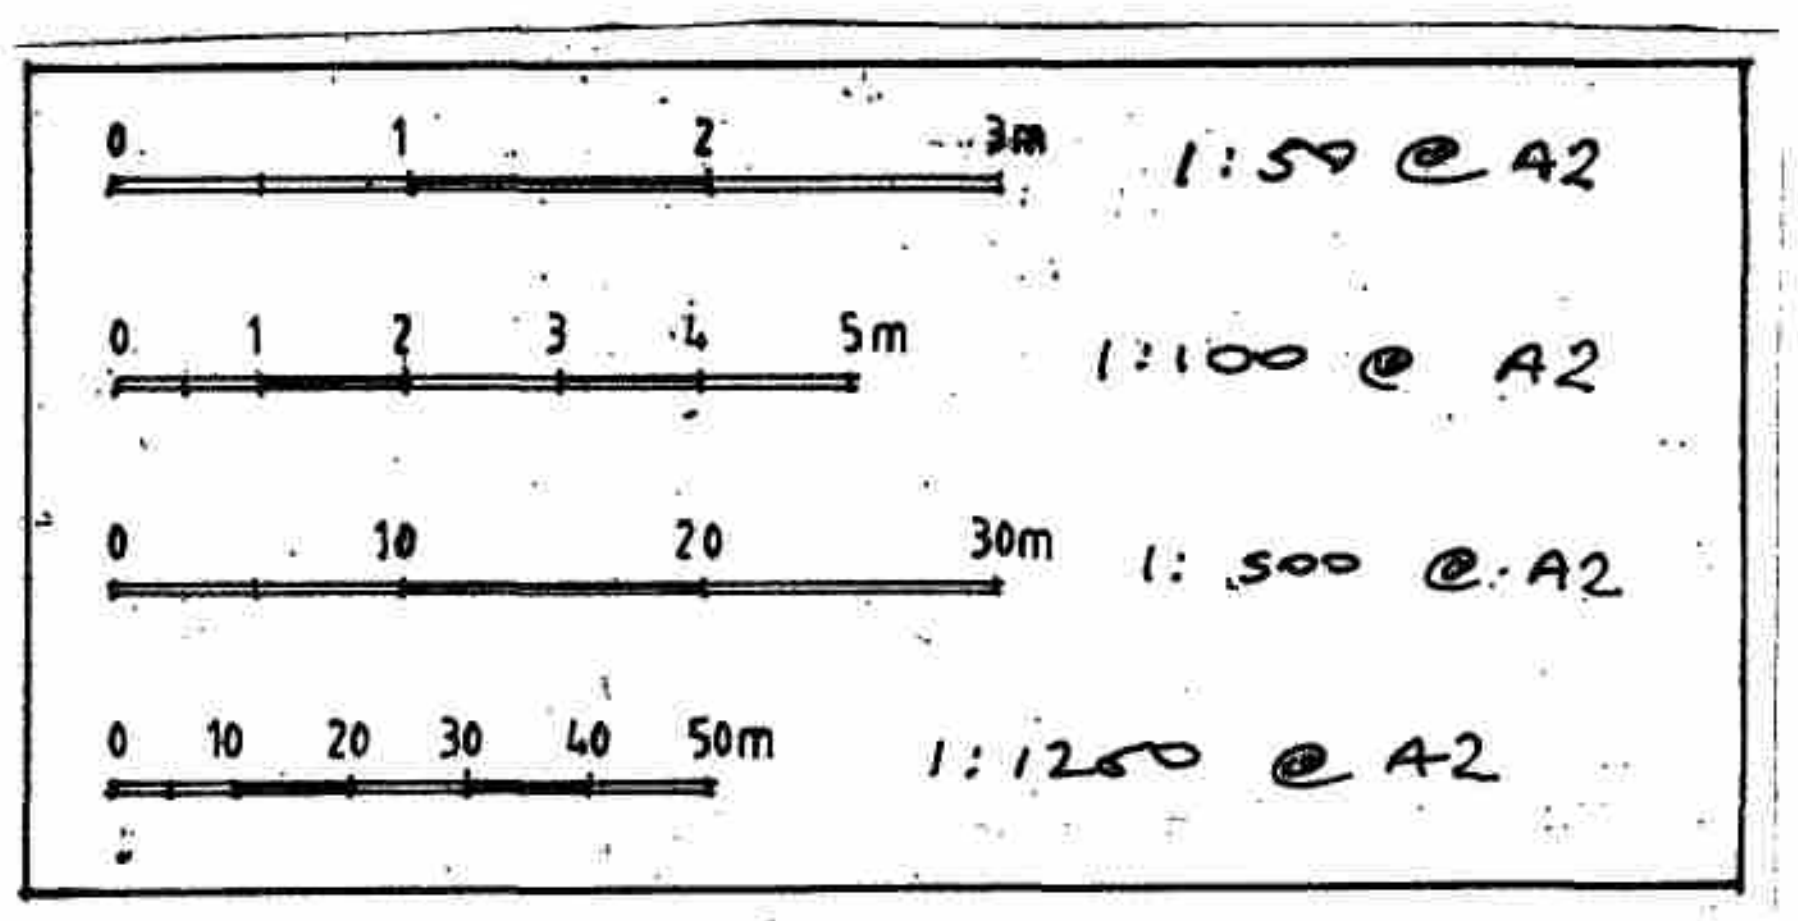

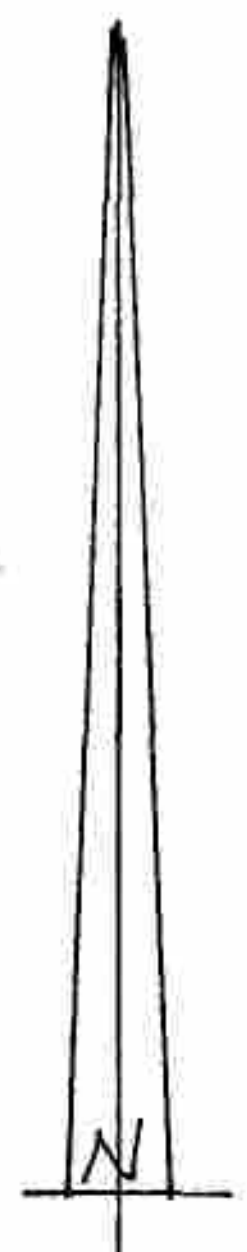

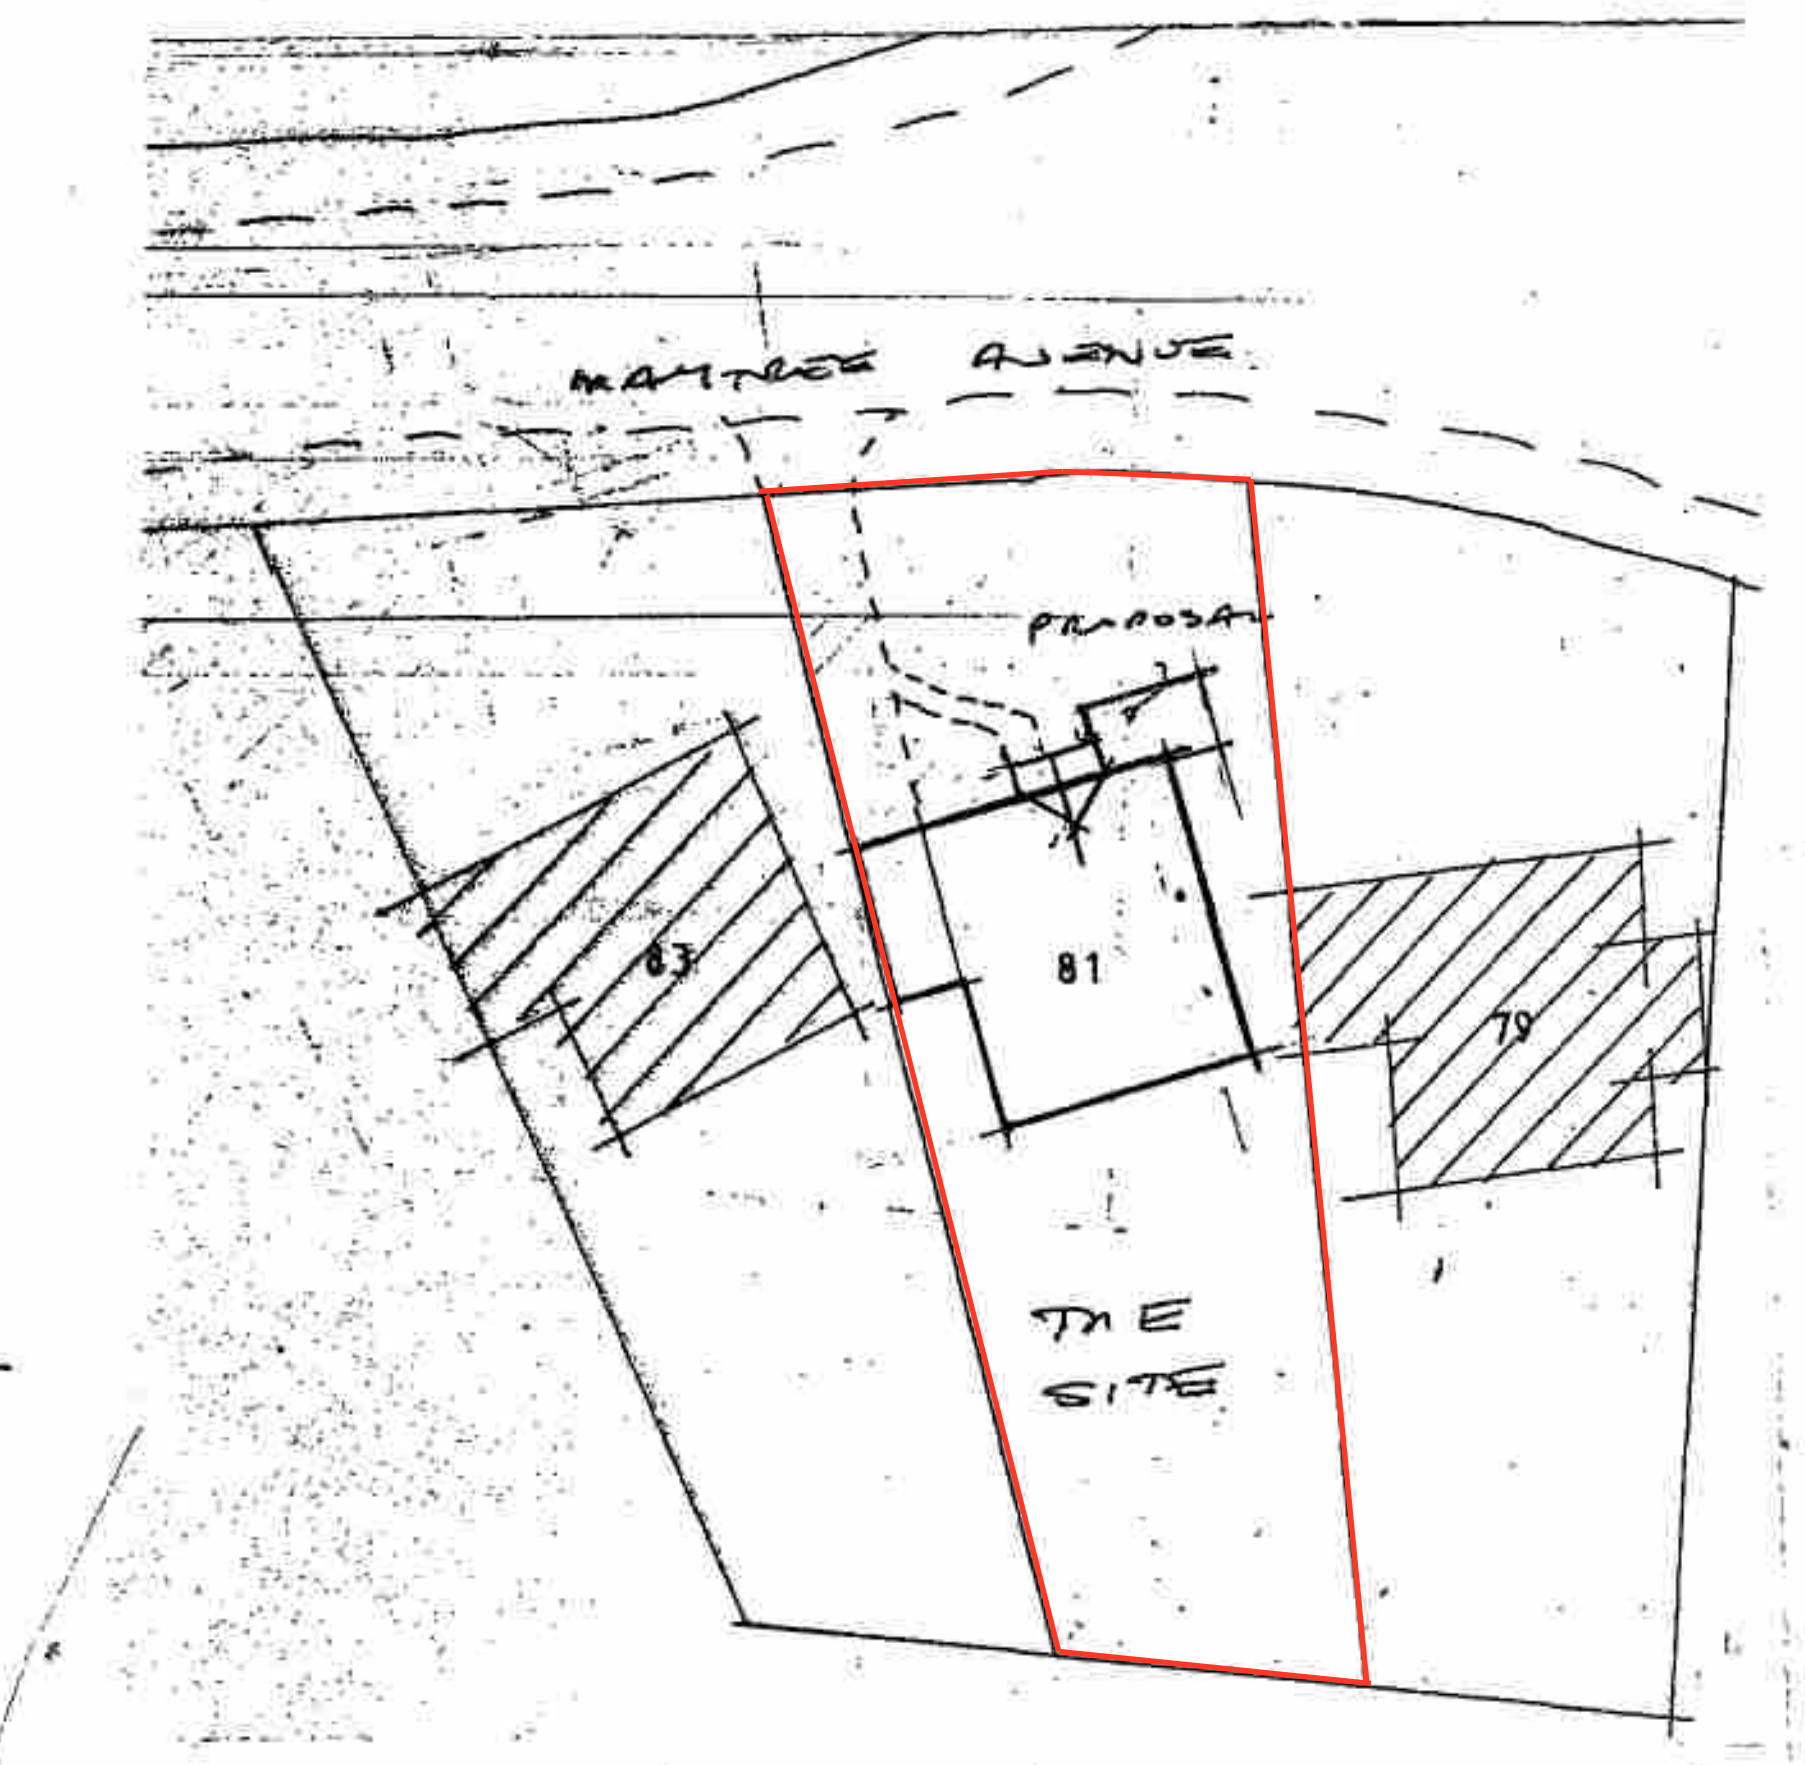

Block plan 1:500

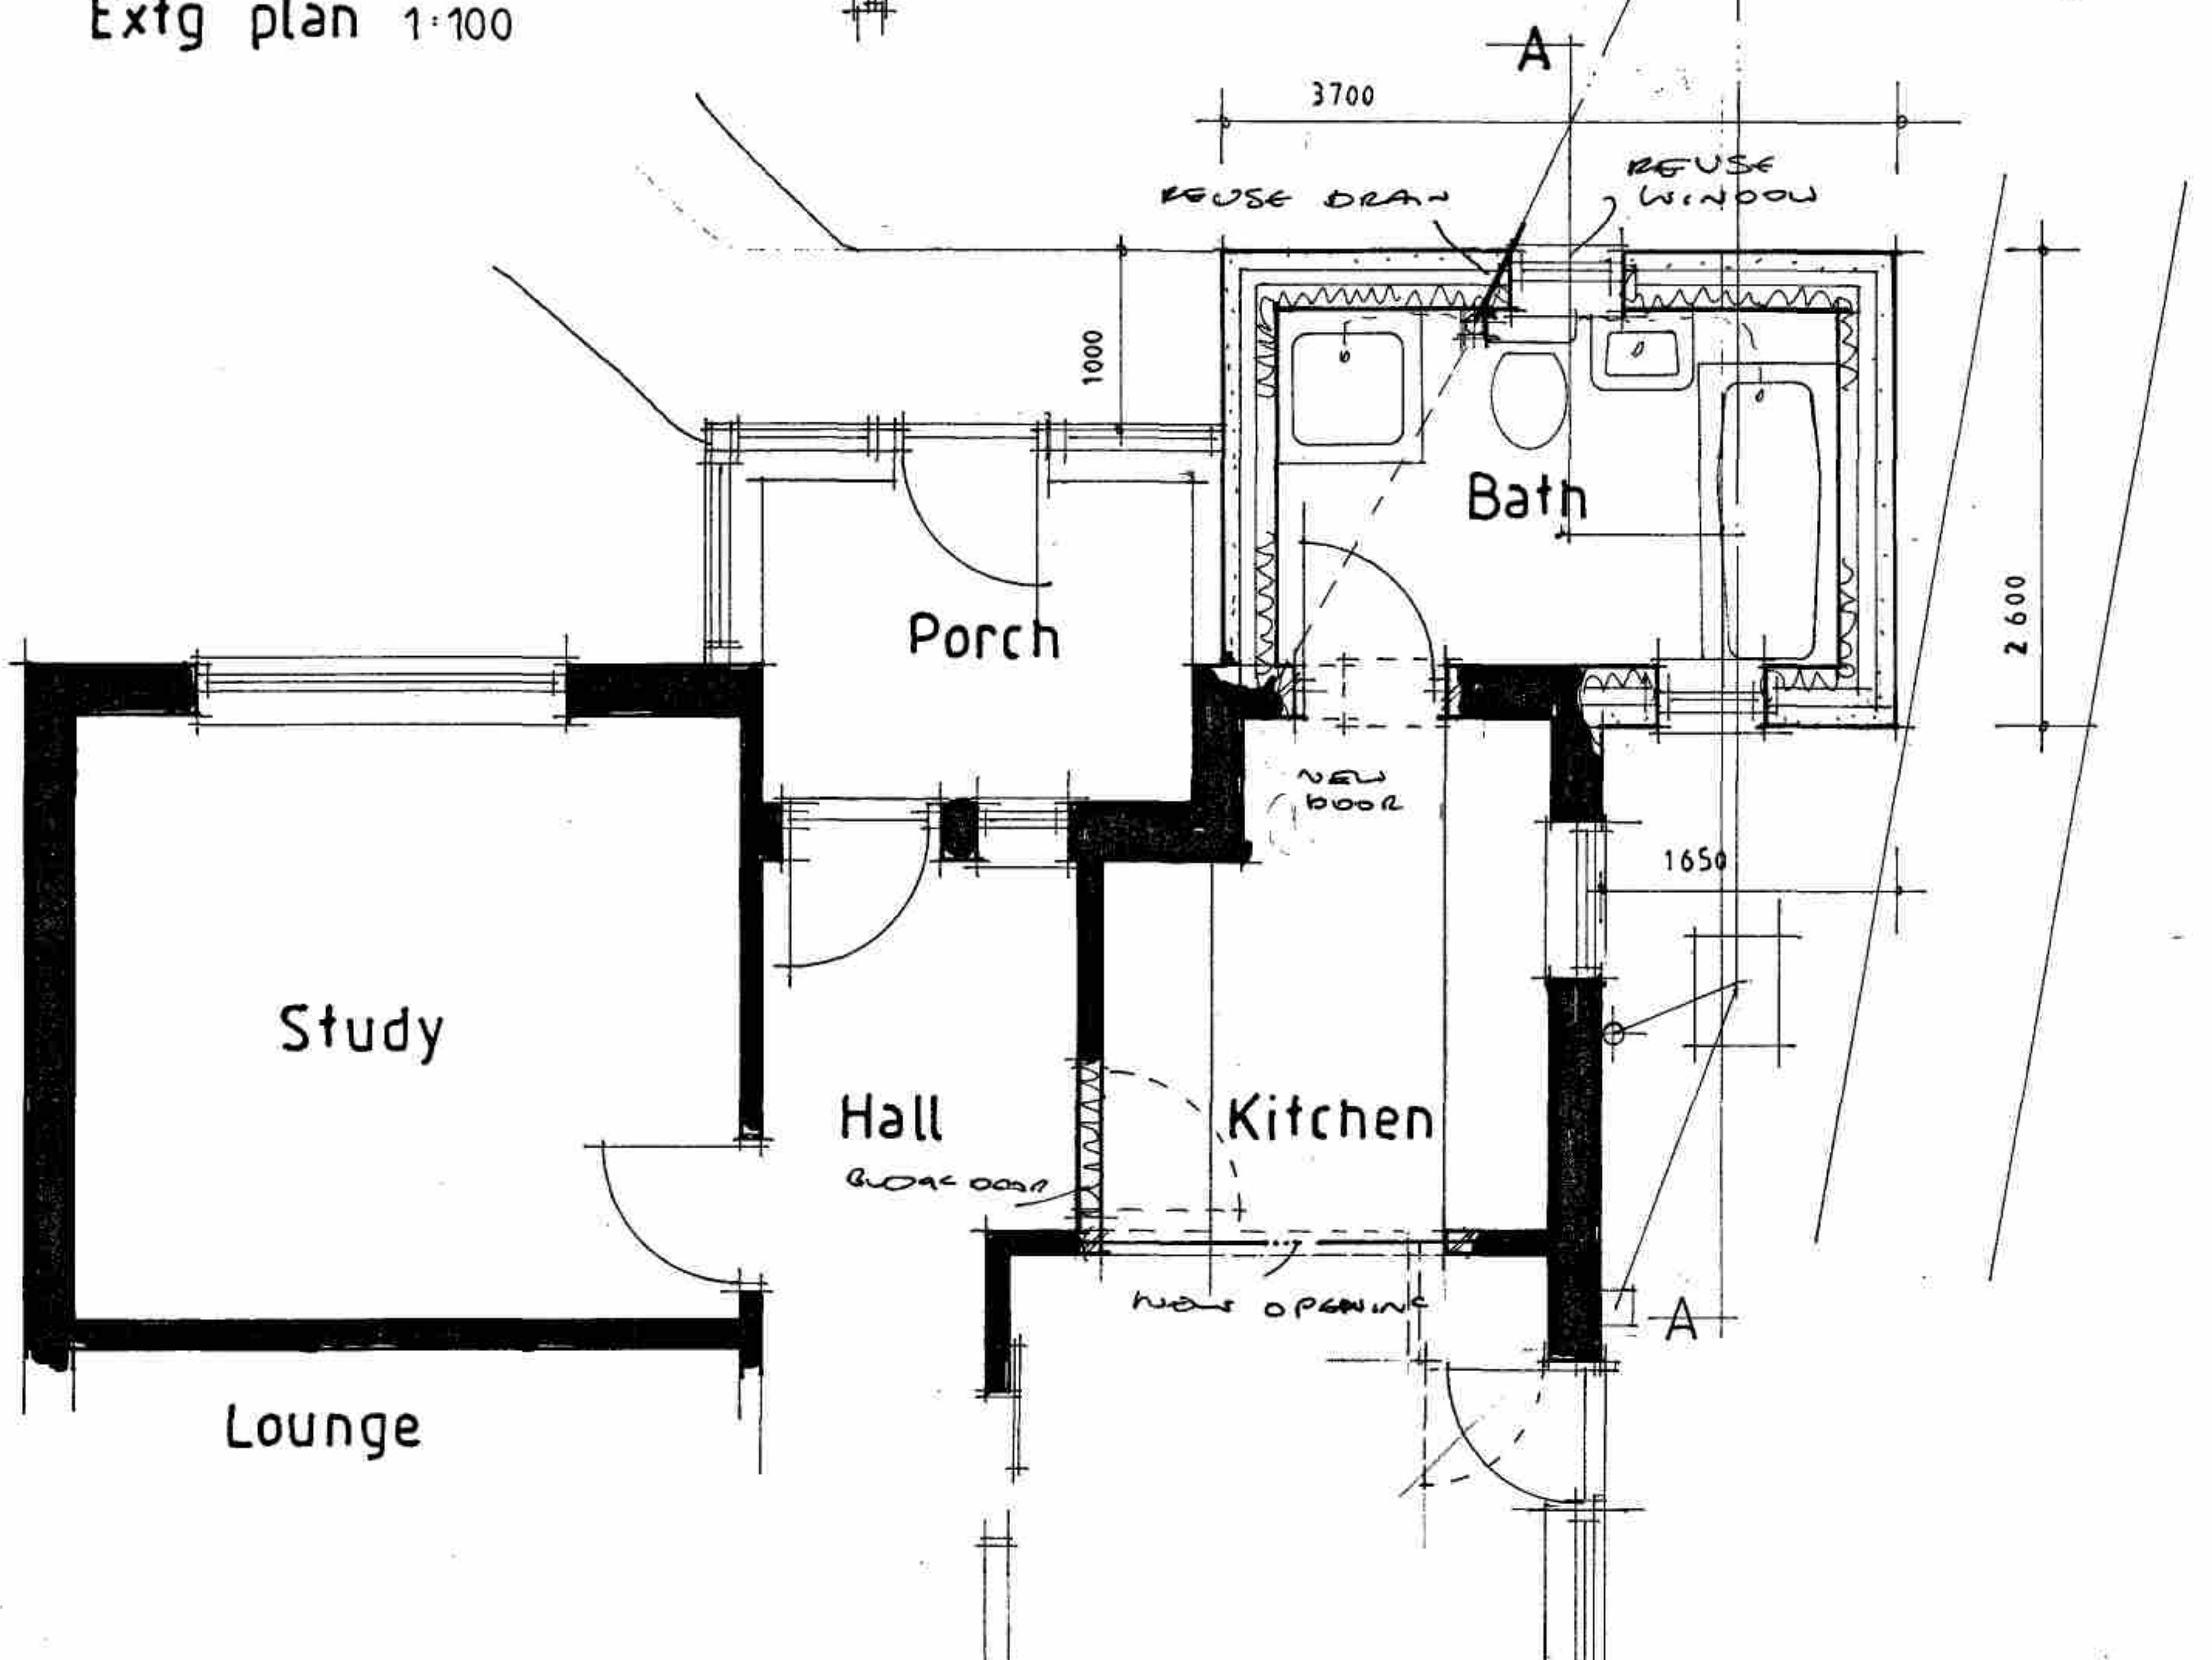

Plan 1:50

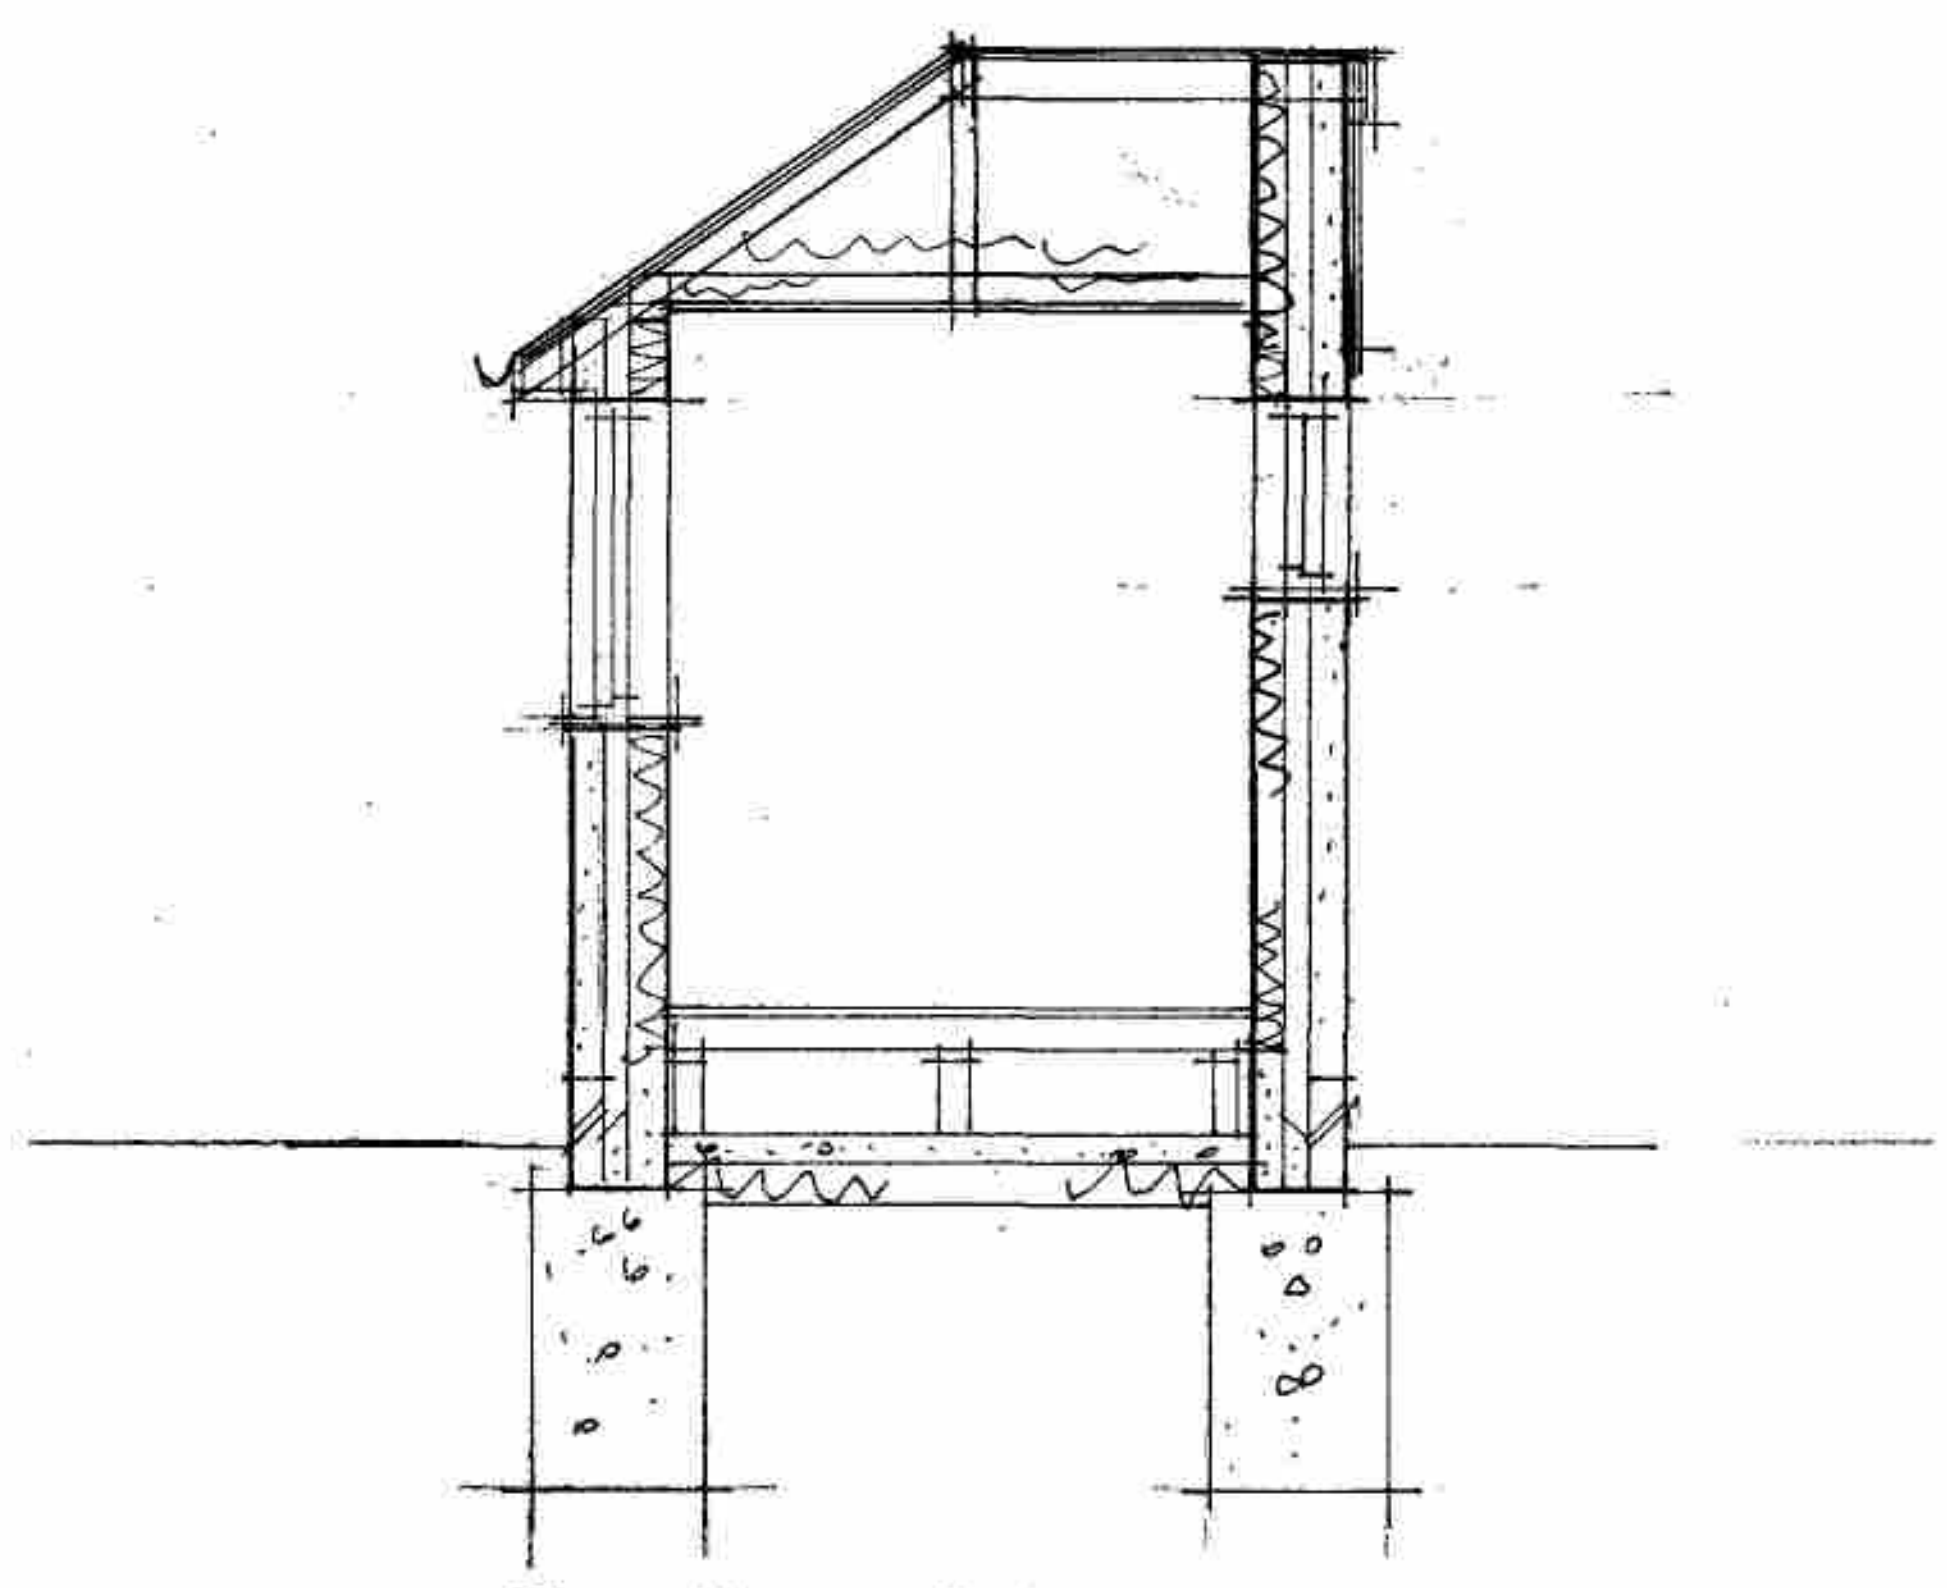

Section AA 1:50

AJ SALTER & SON
Architectural Technicians
and Surveyors
50 WINDSOR ROAD, WORTHING,
WEST SUSSEX, BN11 2LY
Tel/Fax: (01903 209496)
E-mail: ajsalterandson@hotmail.com

C			
B			
A	Roof plan and section amended	June 23	B

Client: Mr & Mrs Clarke
Address: 81 Maytree Avenue : Worthing
Drawing: PROPOSED EXTENSION
No. 1523 : 1A
Scale: 1:50 1:100 1:500 1:1250
Drawn: B
Date: May '23