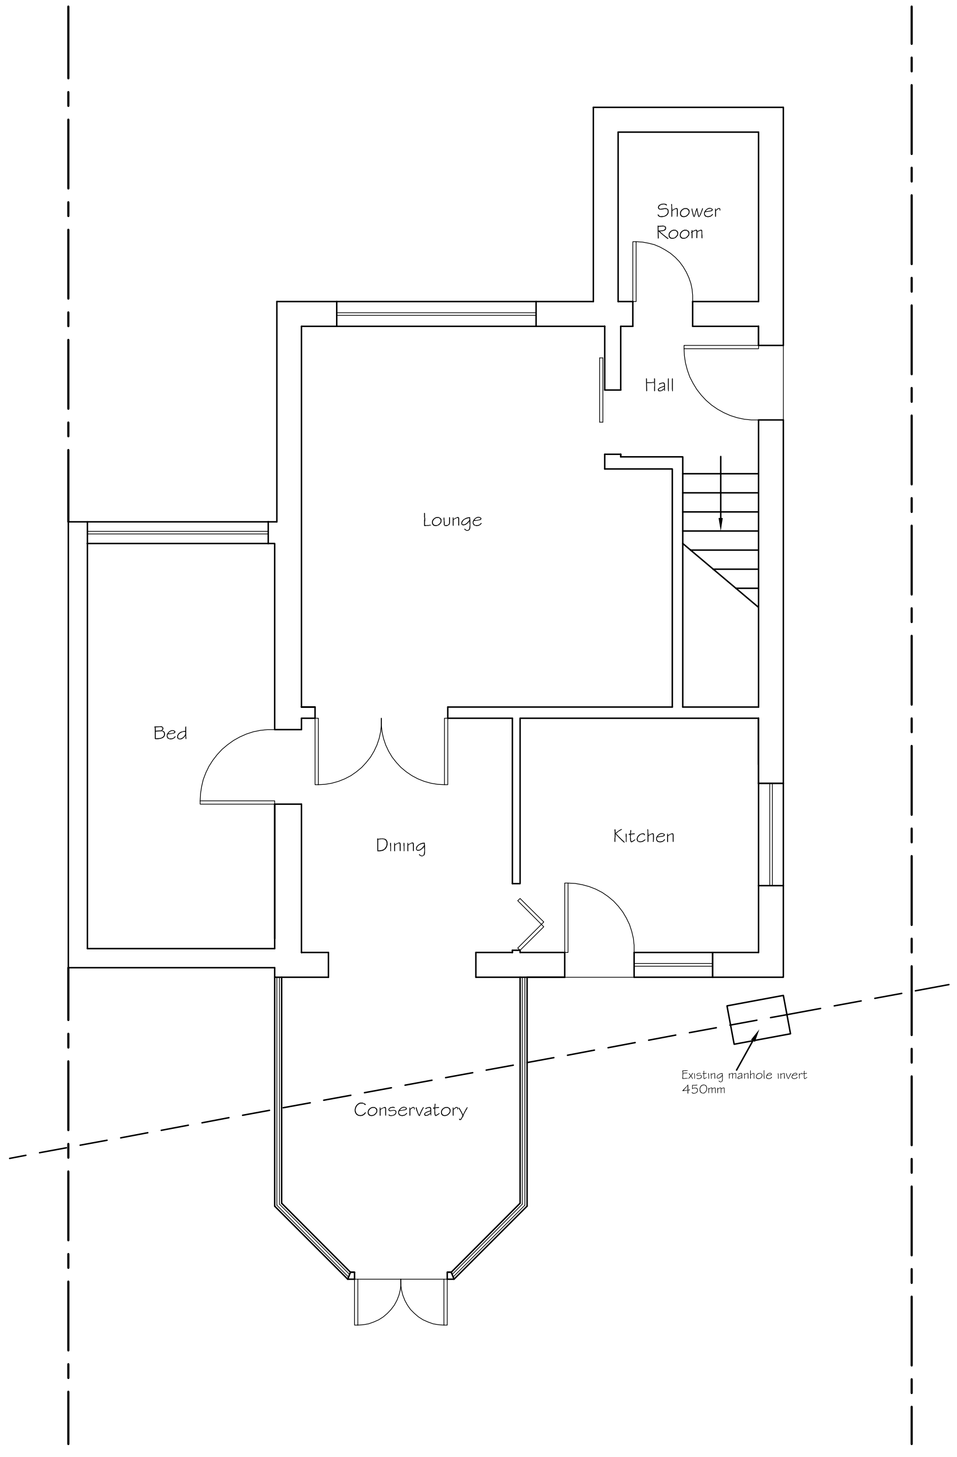

Existing Ground Floor Plan

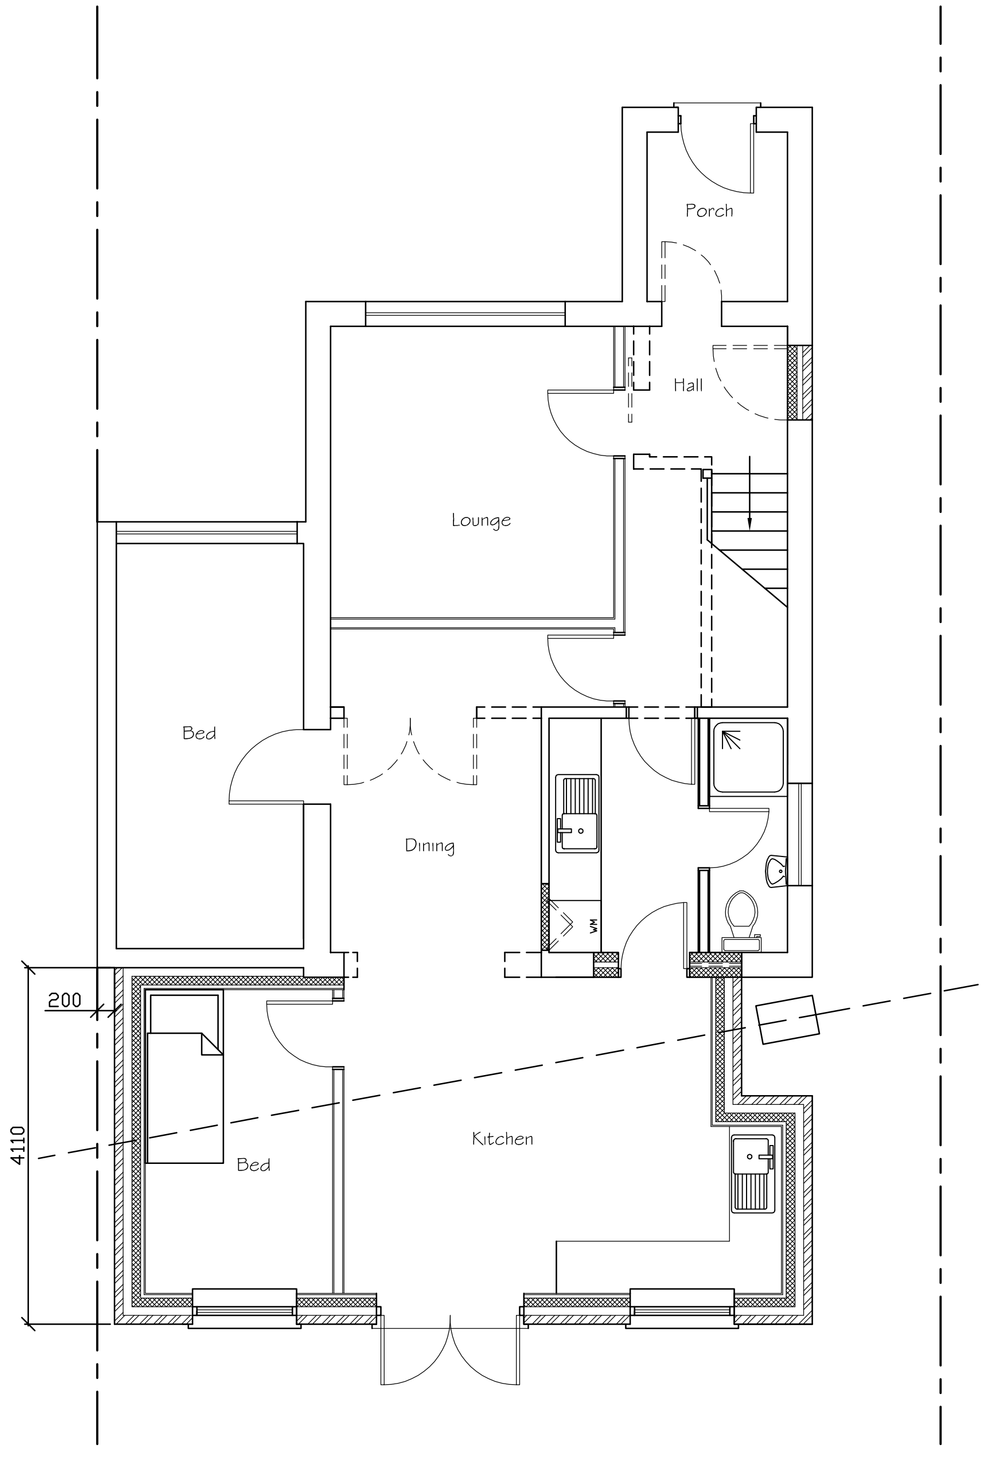

Proposed Ground Floor Plan

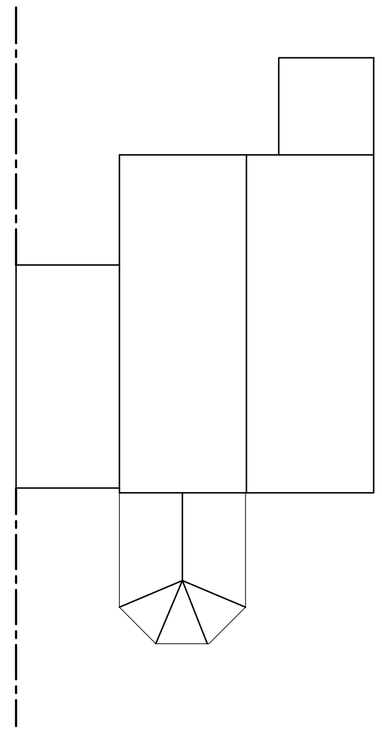

Existing Roof Plan

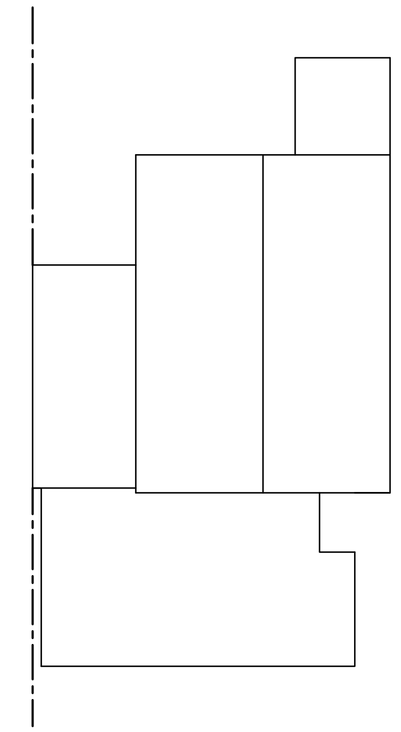

Proposed Roof Plan



Tony Rogers
Building Consultants
Address: 40 Dawn Crescent, Upper Beeding
West Sussex, BN44 3WH
Telephone: 01903 815225 Fax: 01903 815225

Rev.	Date:	Revision Description:

Client: Mr & Mrs D Cooper

Address: 40 Adur Avenue
Worthing
West Sussex
BN13 3LF

Project: Proposed ground floor rear extension

Scale: 1:50 1:100
Paper Size A1

Date: June 2023

Drawing No: 23/1545/01

Drawn By: AWR

Revision: