EXISTING

ELEVATIONS.

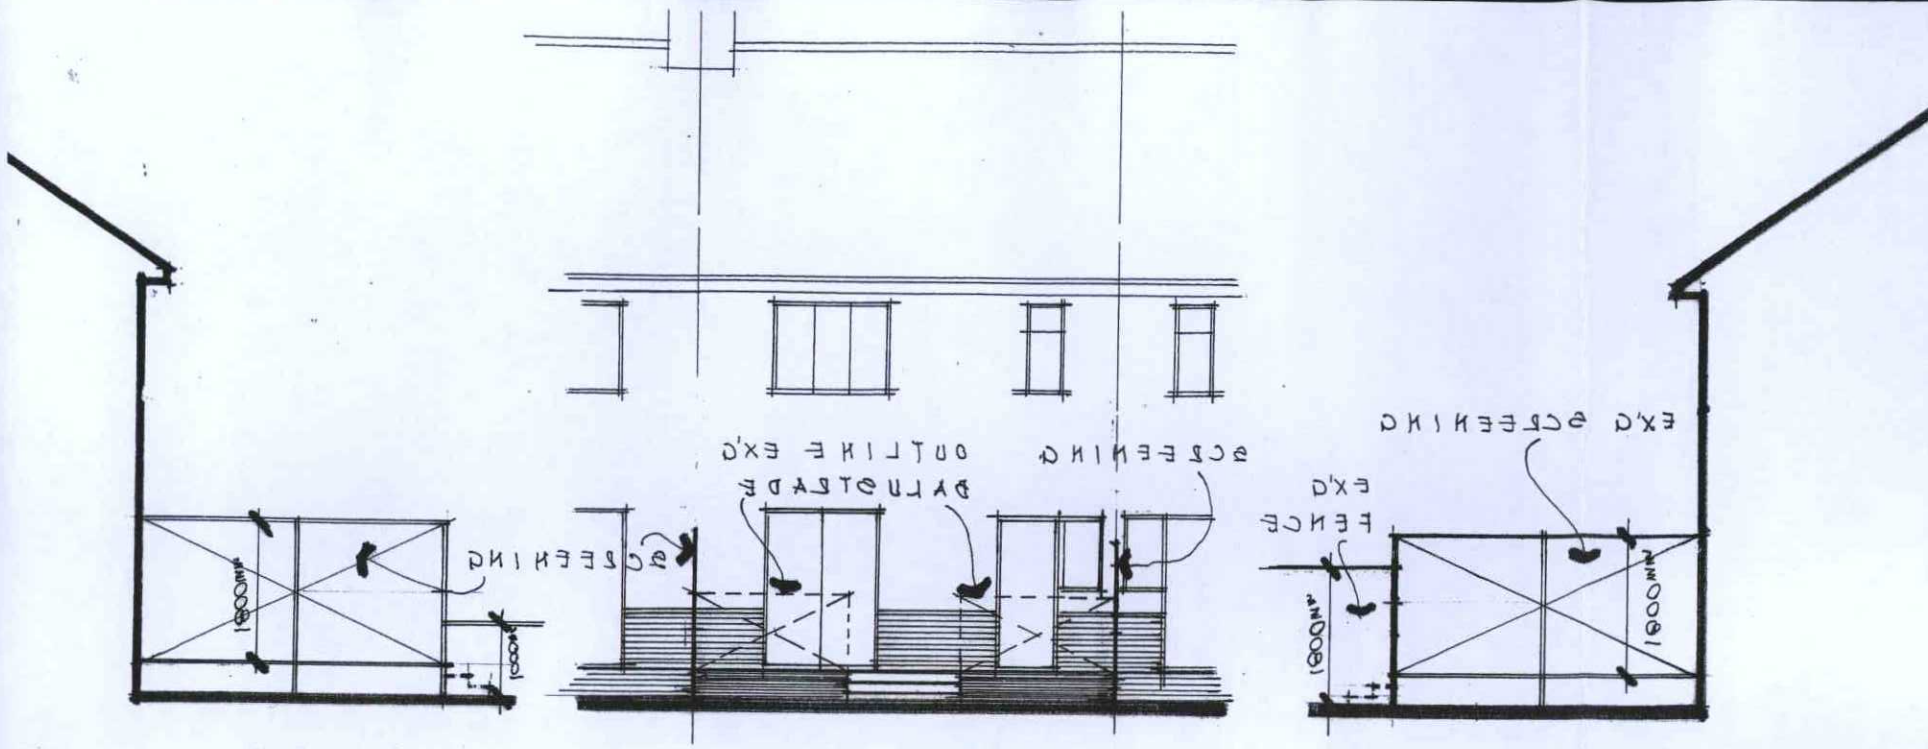
SIDE
REAR
SIDE
EXISTING
EXISTING
EXISTING