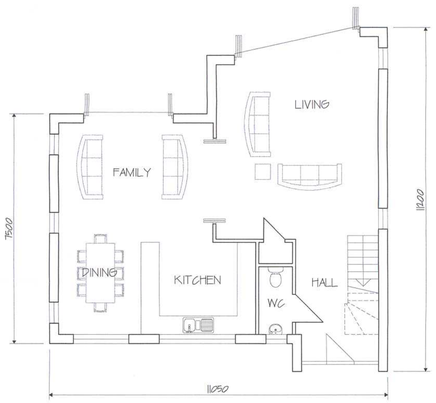
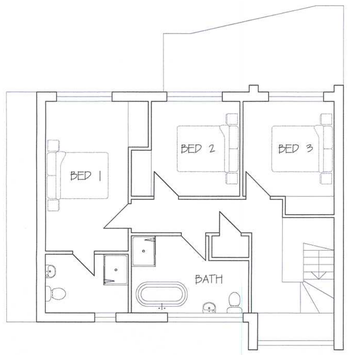
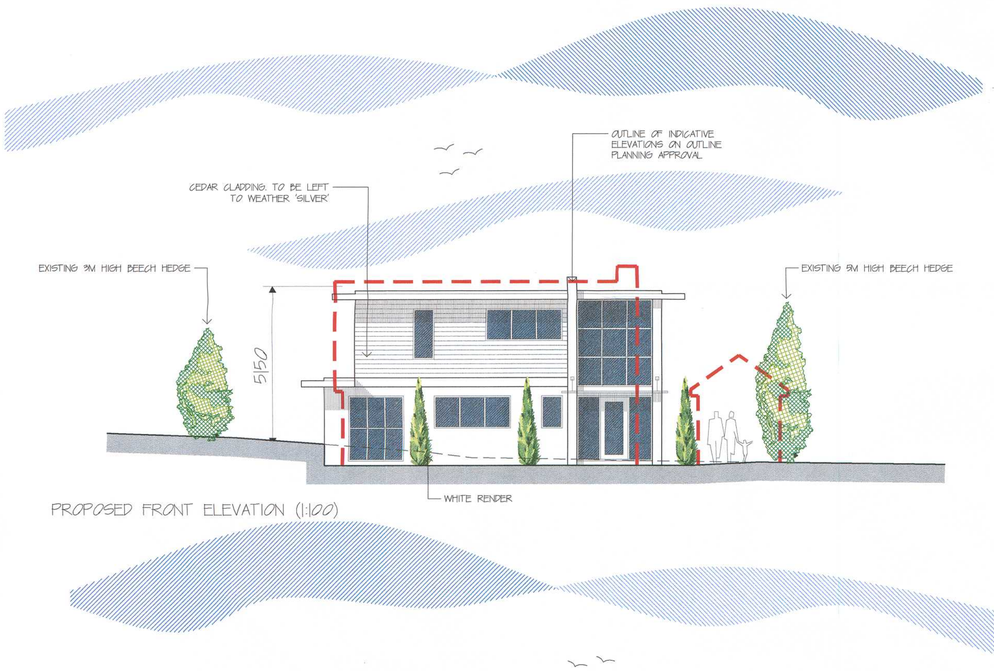
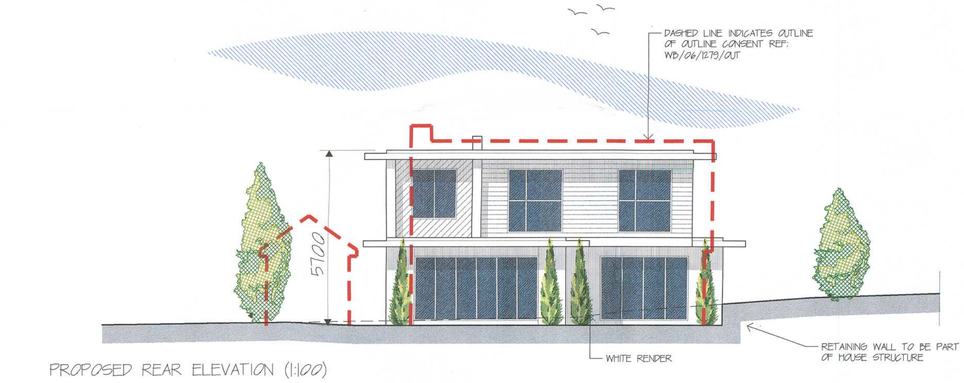



PROPOSED FLOOR PLANS (1:100)



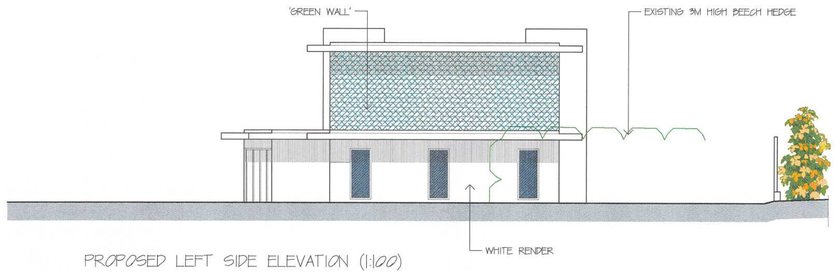

PROPOSED FRONT ELEVATION (1:100)



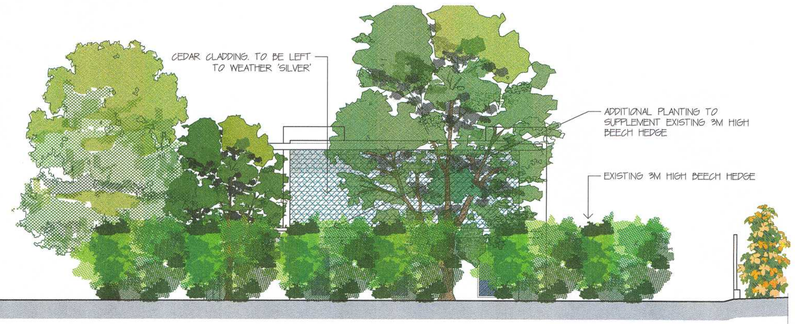

PROPOSED REAR ELEVATION (1:100)



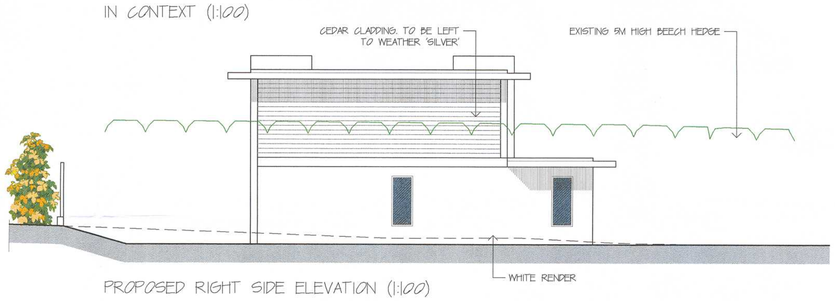

1:100 SCALE BAR



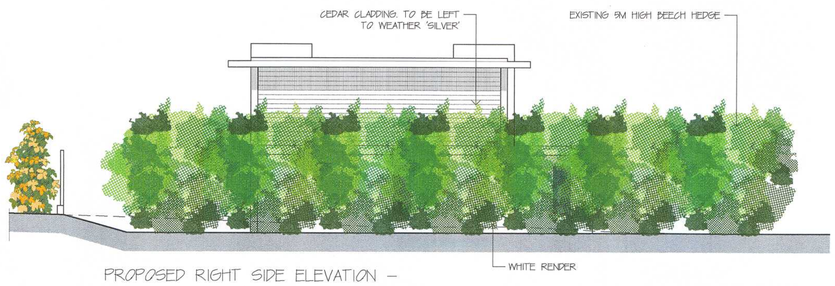

PROPOSED LEFT SIDE ELEVATION (1:100)



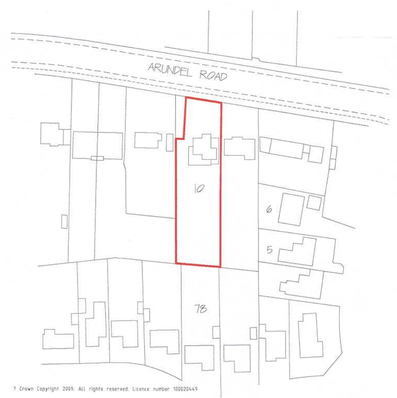

PROPOSED LEFT SIDE ELEVATION – IN CONTEXT (1:100)




PROPOSED RIGHT SIDE ELEVATION (1:100)




PROPOSED RIGHT SIDE ELEVATION – IN CONTEXT (1:100)




© Crown Copyright 2009. All rights reserved. Licence number 100020449

LOCATION PLAN (1:1250)

PRIOR TO THE COMMENCEMENT OF ANY WORKS, THE BUILDER PRIOR TO THE COMMENCEMENT OF ANY WORKS, THE BUILDER IS TO CHECK AND/OR DETERMINE ALL CONSTRUCTION DETAILS, INCLUDING CHECKING EXISTING SITE LEVELS AND DIMENSIONS.THE DRAWING IS TO BE READ IN CONJUNCTION WITH ALL OTHER PROJECT DRAWINGS, CONSTRUCTION NOTES AND/OR PROJECT SPECIFICATION. ALL DISCREPANCIES SHOULD BE REPORTED IMMEDIATELY.

TP COPY

BOROUGH OF WORTHING
DEPOSITED 28-7-10
T.P. REF. No.
WB/ 10/0443/FUL

REVISED PLAN




BLOCK PLAN (1:500)

| Rev | Date | Details | Drawn |
|---|---|---|---|
| E | 25.07.10 | FOOTPRINT REDUCED BY 2M ACROSS WIDTH AND DEPTH. HEIGHT REDUCED BY 150MM AND SET INTO GROUND ADDITIONAL 350MM – ALL FOLLOWING DISCUSSIONS WITH PLANNERS. | JC |
| D | 28.05.10 | BLOCK PLAN AMENDED TO SHOW EXTENSION TO NO. 10 ARUNDEL RD. SIDE ELEVATIONS ADDED WITHOUT EXISTING TREES AND HEDGES AS REQUESTED BY PLANNERS. | JC |
| C | 16.05.10 | WINDOWS AMENDED FOLLOWING ADVICE/DISCUSSIONS WITH PLANNERS. SUBMITTED FOR PLANNING. | JC |
| B | 08.04.10 | ROOF AMENDED TO FLAT. FIRST FLOOR ACCOMMODATION STEPPED-IN AT SIDES. | JC |
| A | 10.02.10 | HOUSE WIDTH REDUCED BY 1M. FFL REDUCED BY 200MM. RIGHT SIDE ELEVATION AMENDED & REDUCED IN HEIGHT. OUTLINE CONSENT PARAMETERS INDICATED. | JC |

Client:
Mr & Mrs Skelding

Site Adress:
10 ARUNDEL ROAD
WORTHING, WEST SUSSEX

Description:
PROPOSED NEW DWELLING
PROPOSED SKETCHES

Status: PLANNING

Date: July 09 Scale: AS NOTED

Drawn: JC Checked:

Drawing Number: 09 / 110 / 01 Revision: E

Taylor Cox Associates
ARCHITECTURE & DESIGN
1st Floor
27a Goring Road
Worthing
West Sussex
BN12 4AR
tel : 01903 501091
fax : 01903 503248
www.tcalimited.co.uk

THIS DRAWING IS THE COPYRIGHT OF TAYLOR COX ASSOCIATES LTD AND MUST NOT BE USED IN CONJUNCTION WITH ANY OTHER PROJECT WITHOUT WRITTEN CONSENT