


Ground Floor Plan @ 1:100

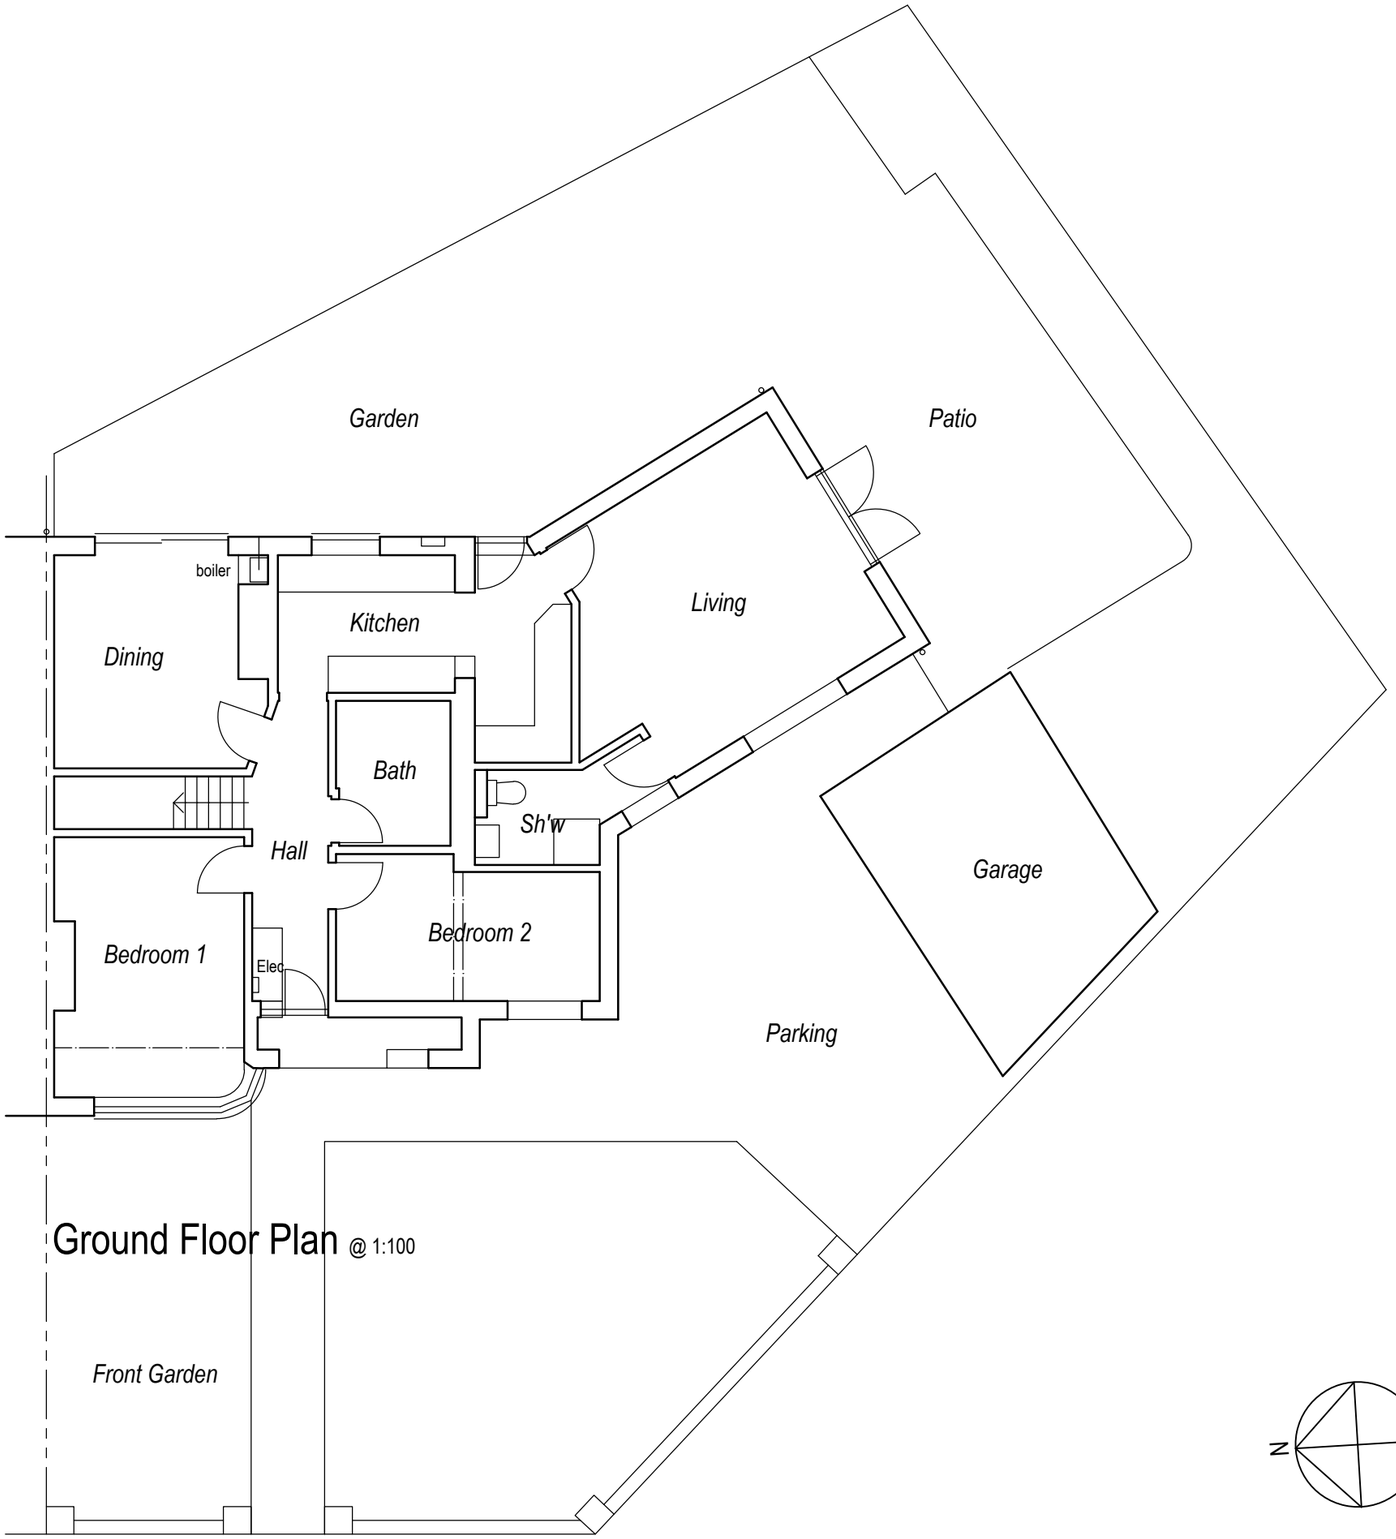


First Floor Plan @ 1:100




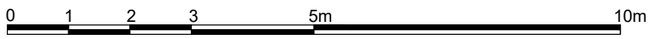


Scale 1:100
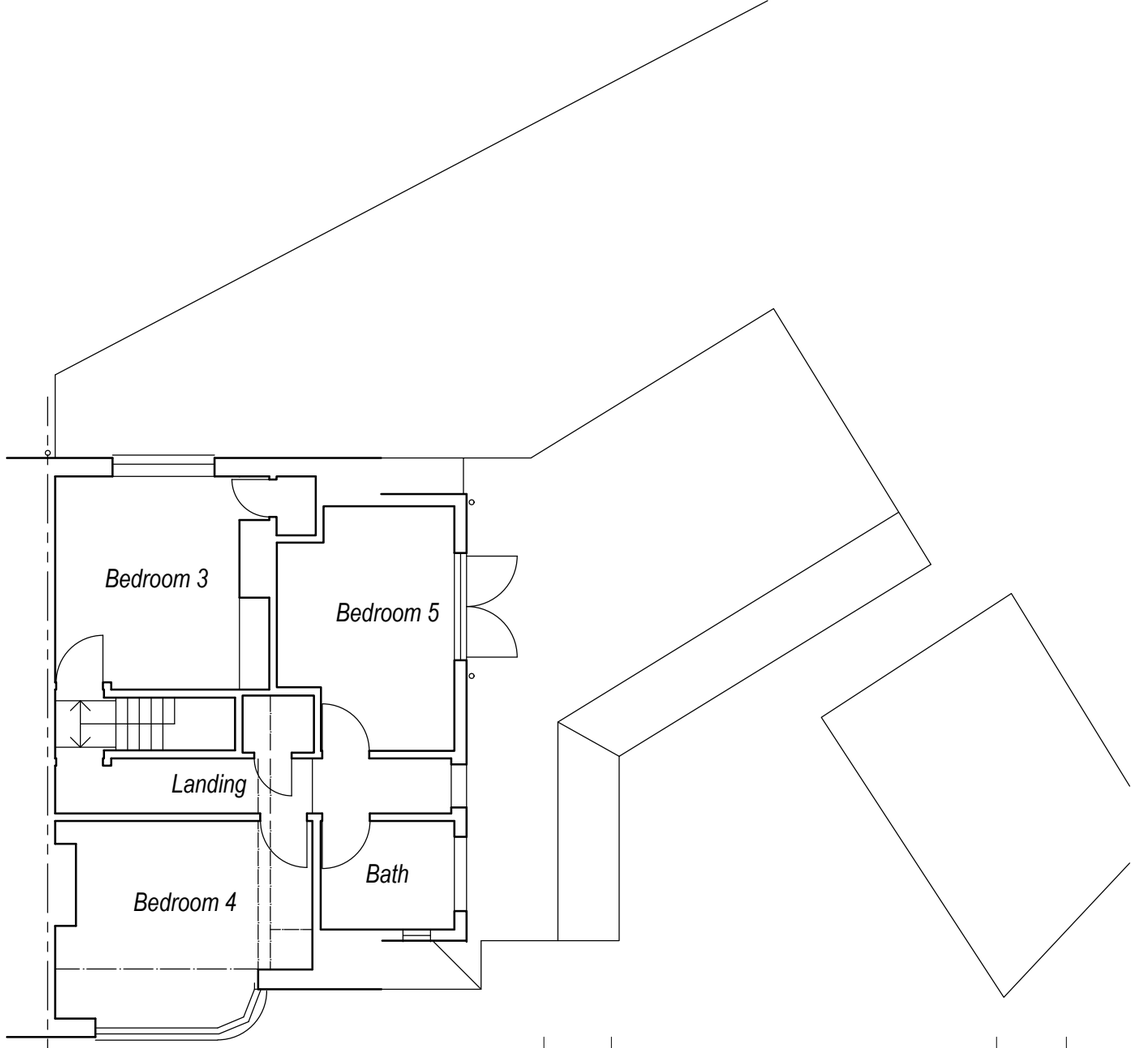
| Rev | Description | Date |
|---|---|---|
| | | |

| Job Reference | Client |
|---|---|
| Extension<br>20 Monks Avenue<br>Lancing | Mr & Mrs Onyimba |
| **Drawing Title** | **Drawing No** / **Rev** |
| Plans as Existing | ADC 1620/01 |

| Date | Scale | Dwg Size | Plot Style | Drawn | Checked |
|---|---|---|---|---|---|
| 28.10.24 | 1:100 | A3 | ADCgreyscale | CW | |

All dimensions to be checked on site and do not scale from this drawing. This drawing should be approved by Local Authority Building Control or other appropriate checking authority prior to commencement of work. This drawing should not be reproduced without the prior consent of the author.

ADC Alistair Dodd Consulting
Architectural Services
Citibase Brighton. 95 Ditchling Road
Brighton . East Sussex . BN1 4ST
Tel: 01273 558330
Email: info@adcbrighton.co.uk
www.adcbrighton.com