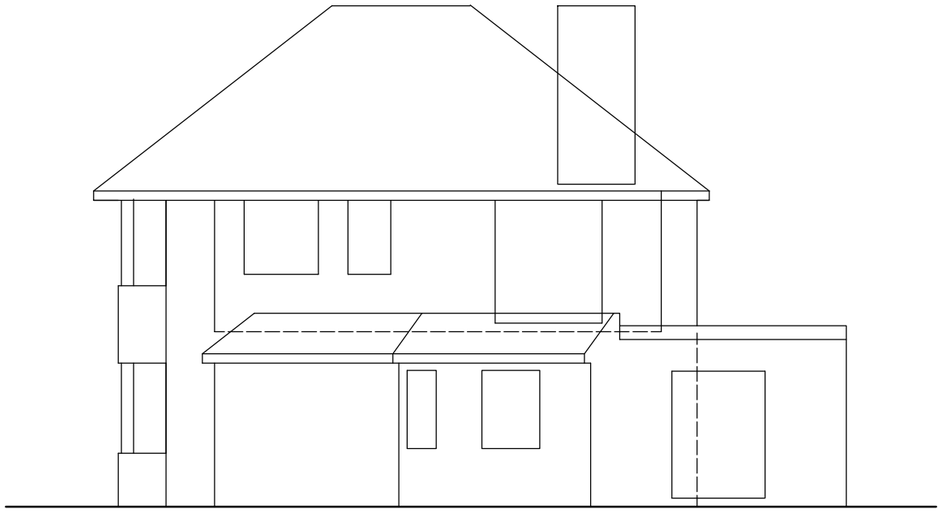

Side (South) Elevation @ 1:100

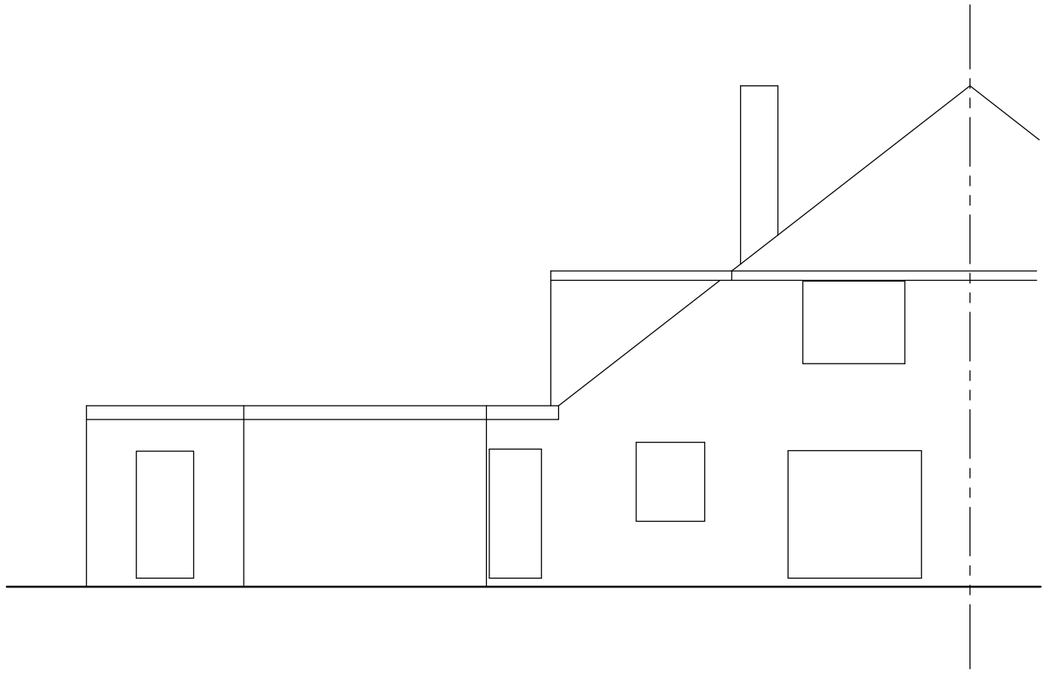

Rear (East) Elevation @ 1:100

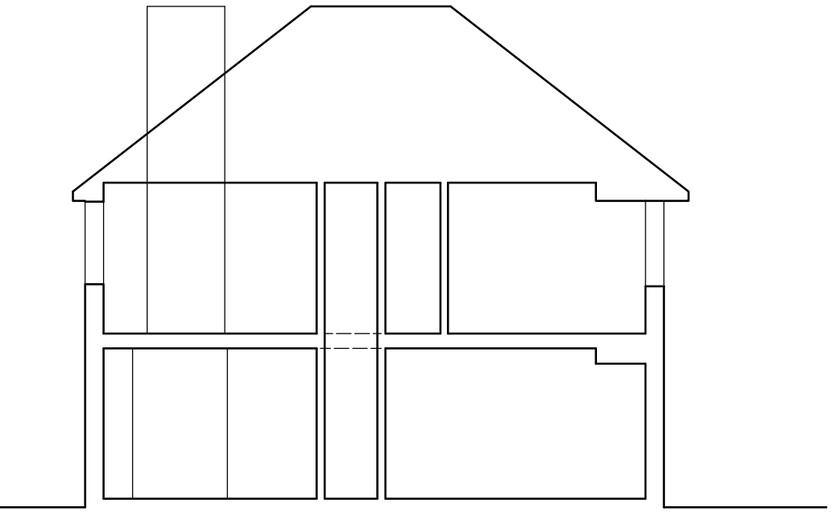

Section @ 1:100

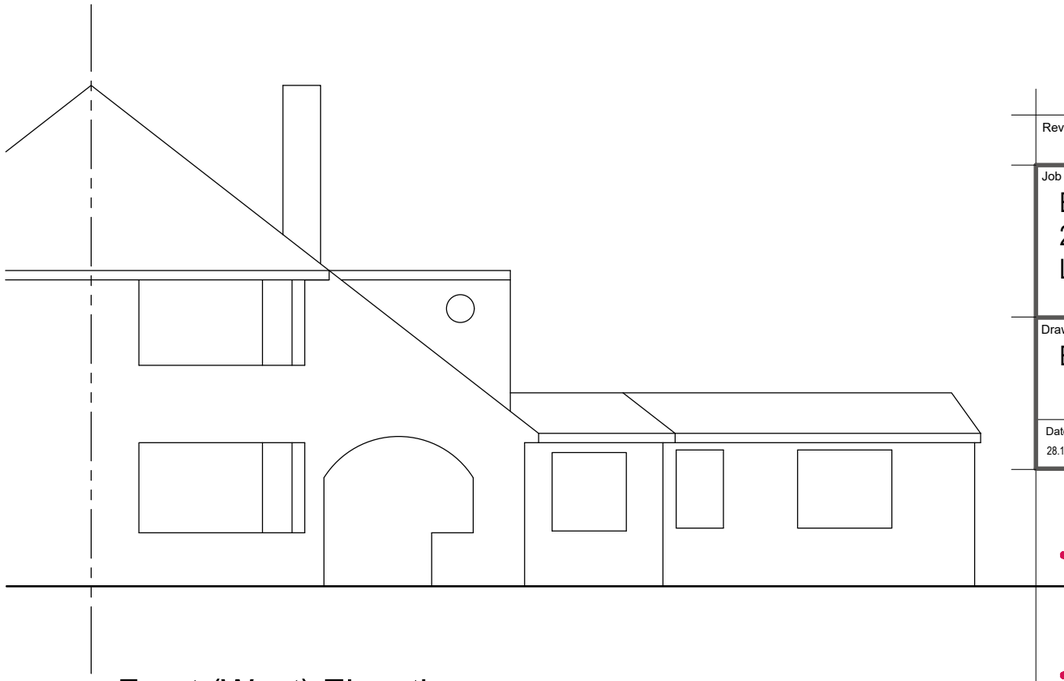

Front (West) Elevation @ 1:100

0 1 2 3 5m 10m

Scale 1:100

Rev	Description	Date

Job Reference	Client
Extension 20 Monks Avenue Lancing	Mr & Mrs Onyimba

Drawing Title	Drawing No	Rev
Elevations as Existing	ADC 1620/02	

Date	Scale	Dwg Size	Plot Style	Drawn	Checked
28.10.24	1:100	A3	ADCgreyscale	CW	

All dimensions to be checked on site and do not scale from this drawing. This drawing should be approved by Local Authority Building Control or other appropriate checking authority prior to commencement of work. This drawing should not be reproduced without the prior consent of the author.

ADC Alistair Dodd Consulting

Architectural Services

Citibase Brighton. 95 Ditchling Road
Brighton . East Sussex . BN1 4ST
Tel: 01273 558330
Email: info@adcbrighton.co.uk
www.adcbrighton.com