
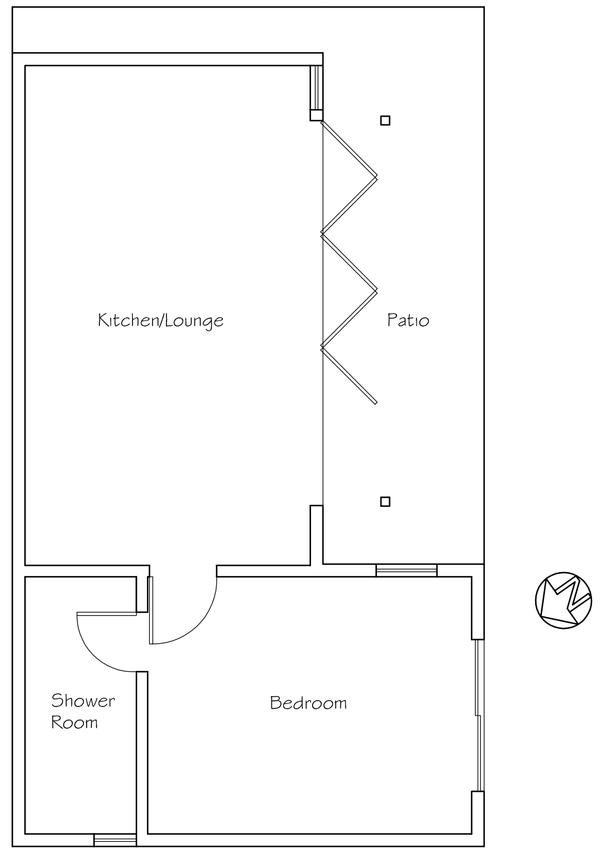



Floor Plan

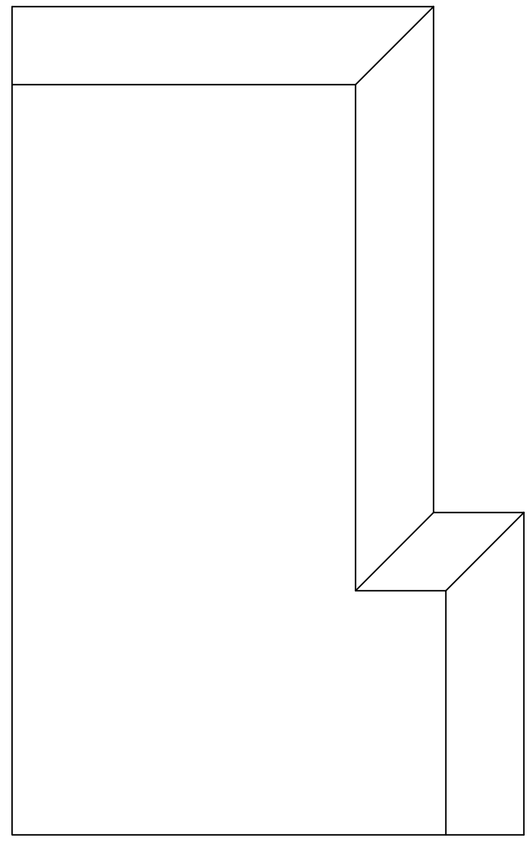


Roof Plan

0 0.5 1 2 3 4 5 6 7 8 9 10


SCALE 1:50

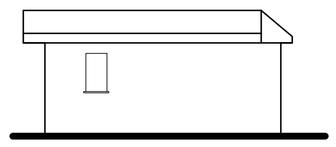

Side (North-West) Elevation

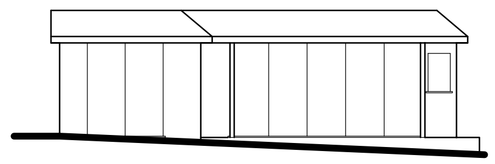

Front South-West) Elevation

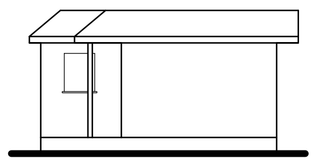

Side (South-East) Elevation



Rear (North-East) Elevation

0 0.5 1 2 3 4 5 6 7 8 9 10

SCALE 1:100

Tony Rogers
Building Consultants
Address: 40 Dawn Crescent, Upper Beeding
West Sussex, BN44 3WH
Telephone: 01903 815225 Fax: 01903 815225

Rev.	Date:	Revision Description:
A	Dec 2024	Heights of mansard altered
B	Dec 2024	General amendments

Client: Mr P Meredith

Address: 1 Furze Road
Worthing
West Sussex
BN13 3BP

Project: Retrospective application for for detached annexe for dependant relative

Scale: 1:50 1:100
Paper Size A1

Date: November 2024

Drawing No: 24/1591/01

Drawn By: AWR

Revision: B