



Proposed Front (South West) Elevation



Proposed Side (South East) Elevation

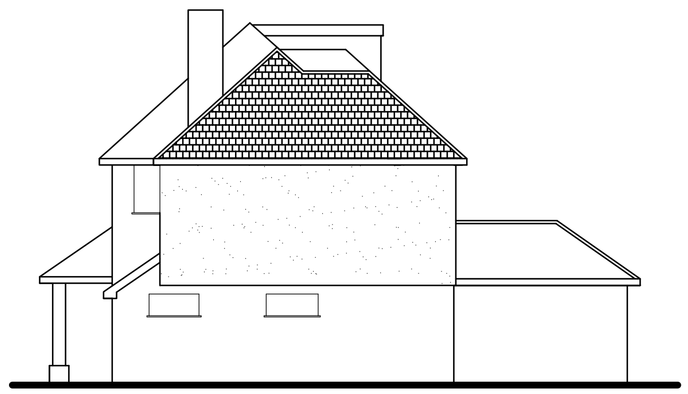


Proposed Rear (North East) Elevation

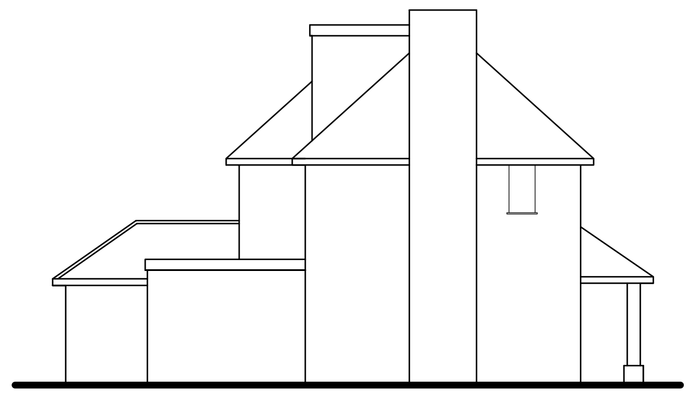


Proposed Side (North West) Elevation

0 0.5 1 2 3 4 5 6 7 8 9 10

SCALE 1:100

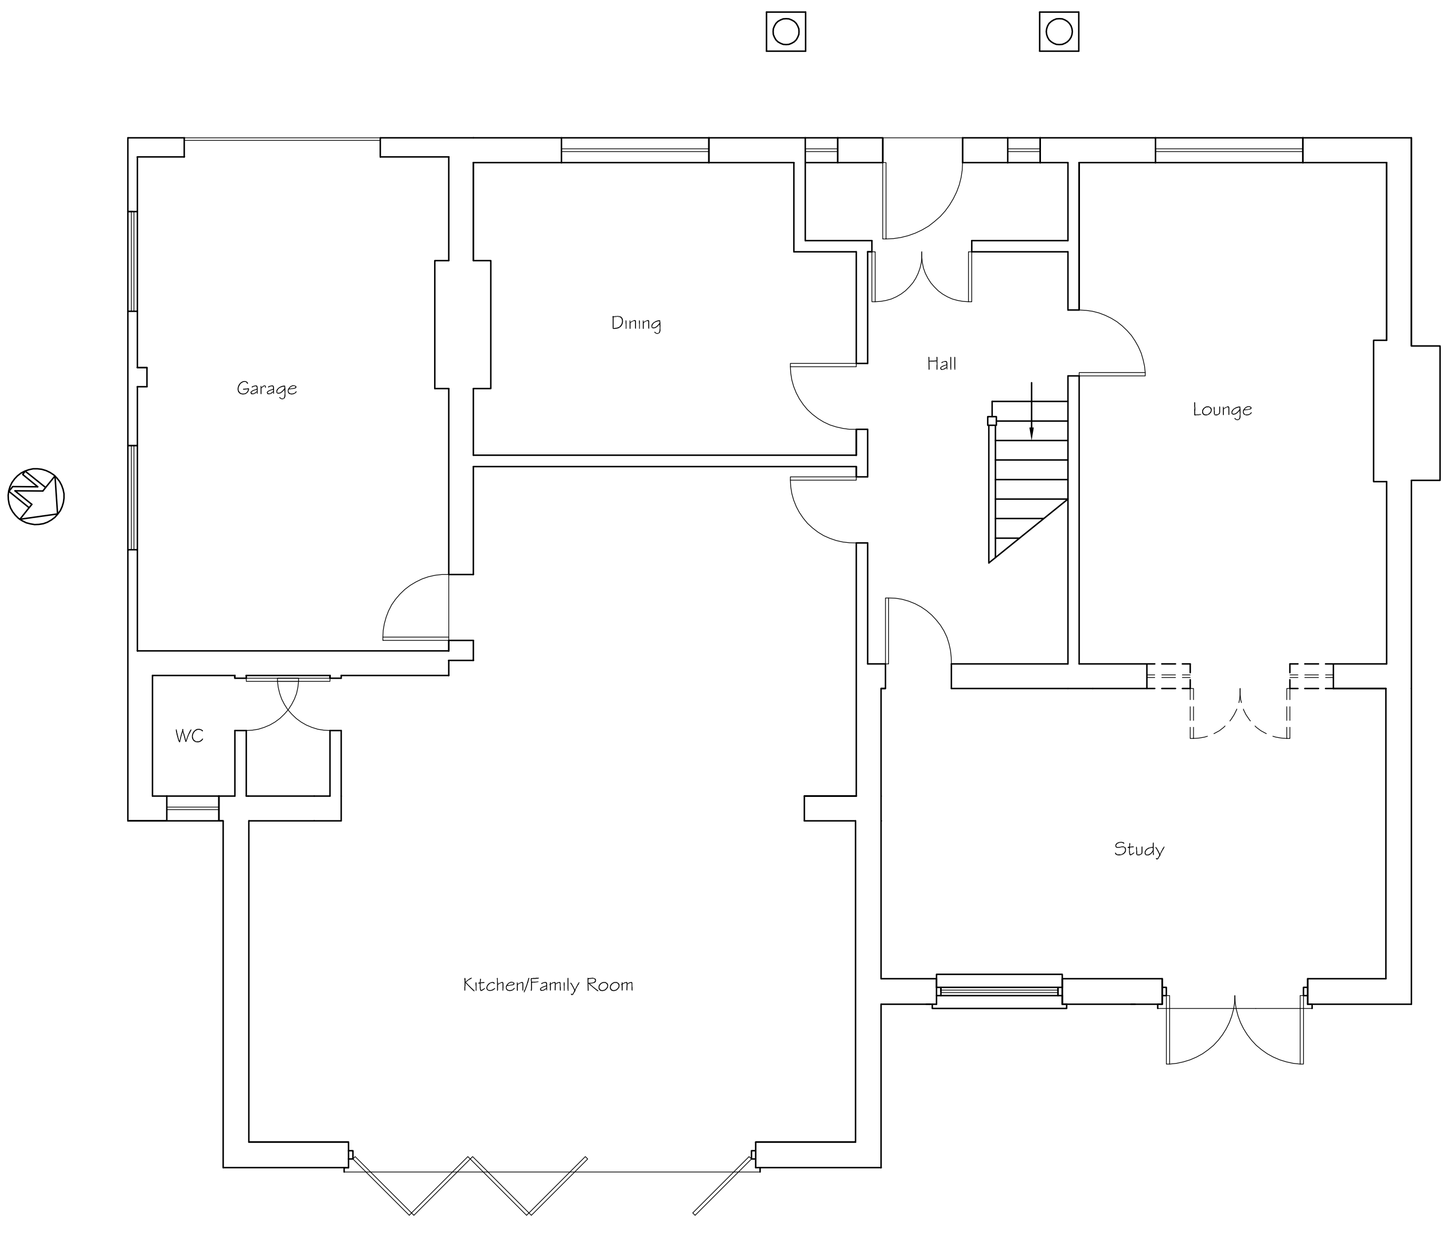

Proposed Ground Floor Plan

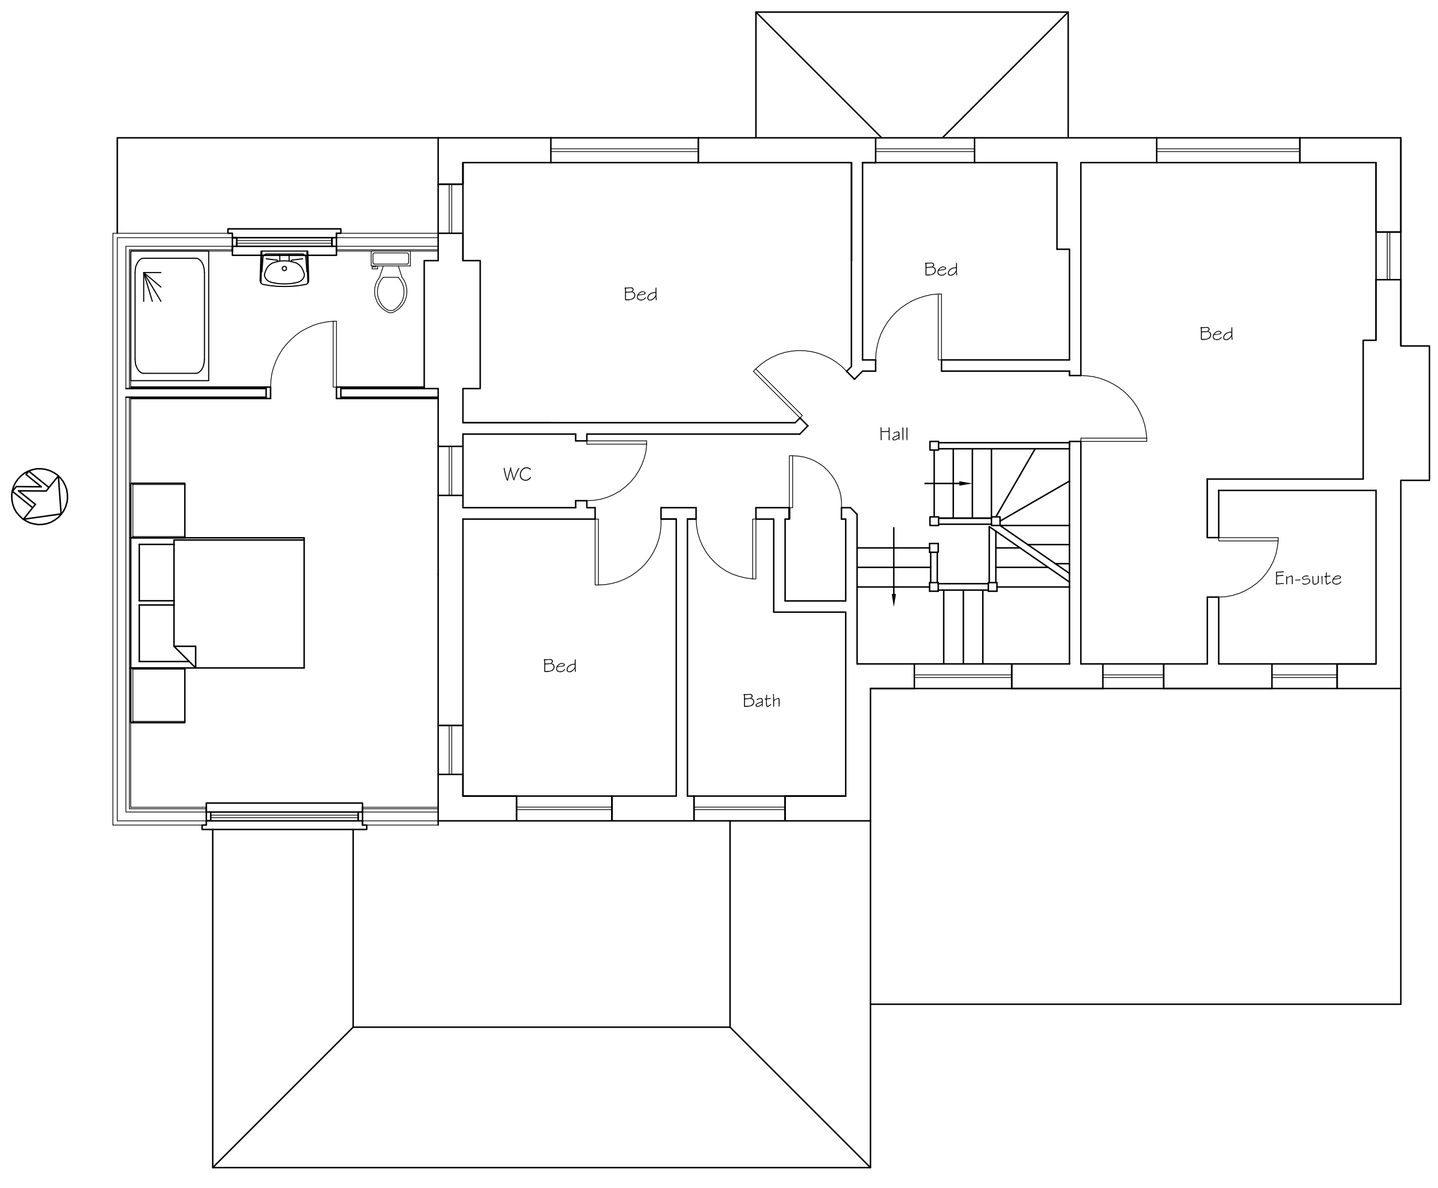

Proposed First Floor Plan

0 0.5 1 2 3 4 5 6 7 8 9 10

SCALE 1:50

Tony Rogers
Building Consultants

Address: 40 Dawn Crescent, Upper Beeding
West Sussex, BN44 3WH
Telephone: 01903 815225 Fax: 01903 815225

Rev.	Date:	Revision Description:
A	Oct 2024	Elevation re annotated
A	Dec 2024	Cladding removed render added

Client: C South & S Lane

Address: 86 Warren Road
Worthing
West Sussex
BN14 9QP

Project: Proposed first floor side extension

Scale: 1:50 1:100
Paper Size A1

Date: October 2024

Drawing No: 22/1487/02

Drawn By: AWR

Revision: B