
Location Plan

1:1250

A	22.01.18	Extension reduced to 8.2m
B	27.01.18	Extension reduced to 6.2m

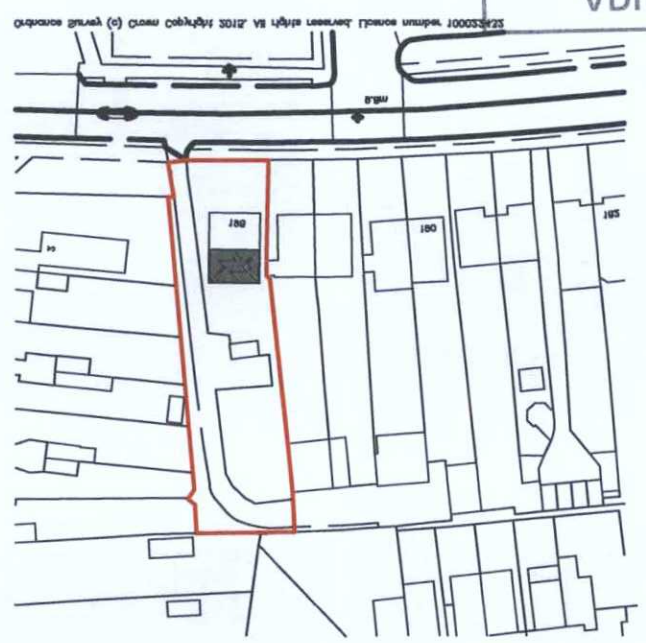

Block Plan

1:200



1:200 Scale Bar

10m 20m 30m 40m

1:1250 Scale Bar

10m 20m 30m 40m 50m

Drg. No.	Loc
Rev.	B

Client: Mr & Mrs M Draper

Scale: 1:1250, 1:200 @ A3

Drawn: Date:

Title: Location & Block Plans

Project: 198 Upper Shoreham Road Shoreham-By-Sea West Sussex

Copyright of: LLA Planning & Building Consultants Ltd. 1st Floor, 10 High Street Shoreham-By-Sea West Sussex BN43 5DA

Tel: 01273 467597
Mob: 07971371239
Email: lee@lladpc.co.uk

ADUR & WORTHING PLANNING SERVICES

PLAN	AWDM/0144/18
VALID DATE	- 5 FEB 2018