DO NOT SCALE FROM THIS DRAWING




South Elevation




East Elevation




North Elevation

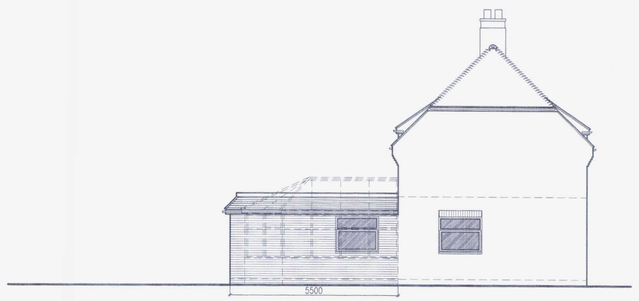


West Elevation

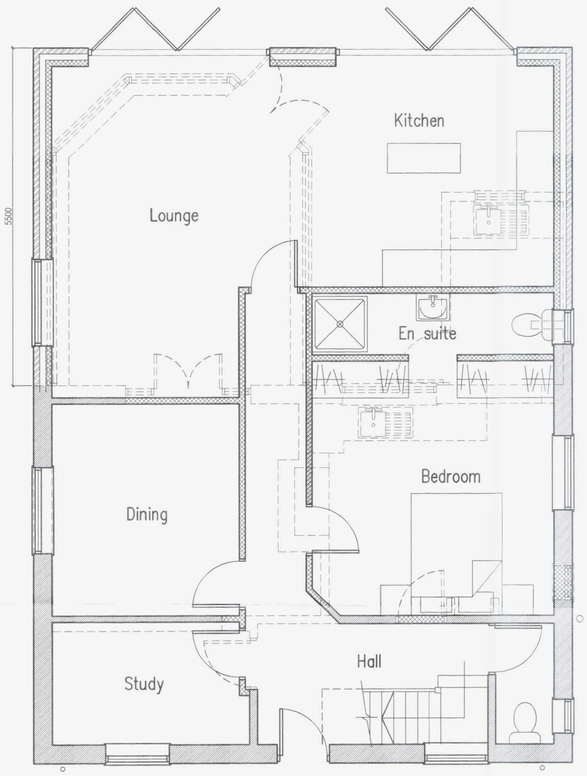

Ground Floor Plan

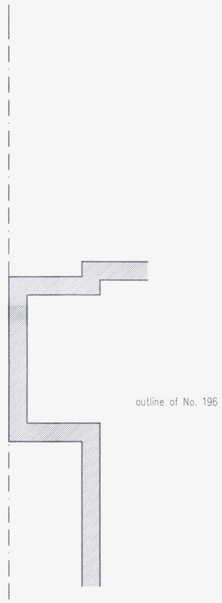

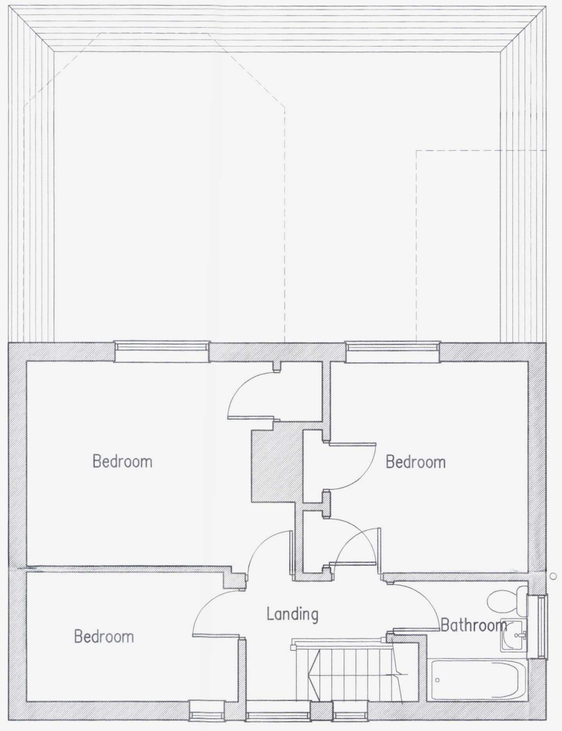

First Floor Plan







ADUR & WORTHING PLANNING SERVICES
PLAN AWDC 0144/16
DATE VALID - 2 FEB 2016

B	27.01.16	Extension reduced to 5.50m depth
A	20.01.16	Extension reduced in length & roof redisigned

Proposes Single Storey Rear Extension At: 198 Upper Shoreham Road, Shoreham-By-Sea, West Sussex

rja Planning & Building Consultants Ltd.
1st Floor
10 High Street
Shoreham-By-Sea
West Sussex BN43 5DA
t: 01273 467297 mob: 07971 375739
e: rex@rjapbc.co.uk web: www.rjapbc.co.uk

Chartered Institute of Architectural Technologists

PROJECT: 198 Upper Shoreham Road, Shoreham-By-Sea
DRAWING TITLE: Proposed Floor Plans & Elevations
CLIENT: Mr & Mrs M Draper
DWG NO: 01
REVISION: B
SCALE: 1:50, 1:100 @ A1
DATE: 02.12.15
DRAWN: rex