0m 2m 4m 6m 8m 10m

VISUAL SCALE 1:100 @ A3

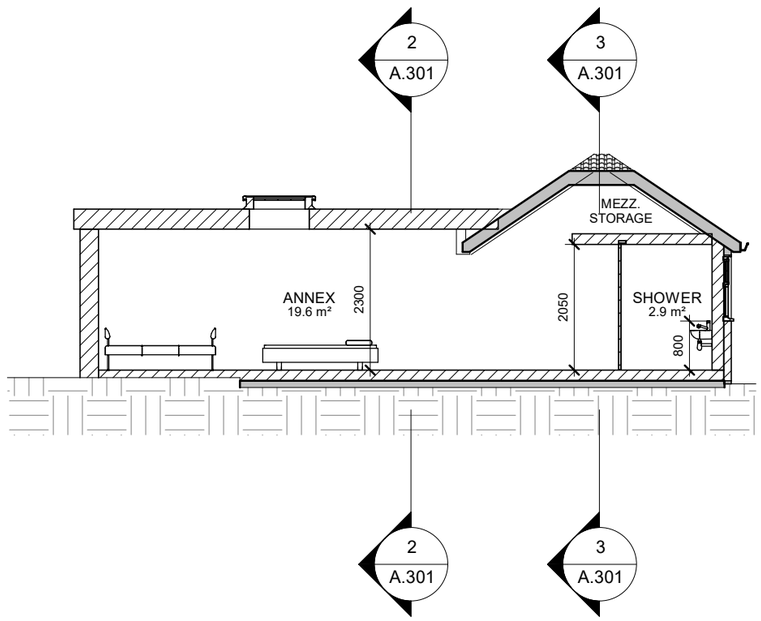

1 SECTION A
1 : 100

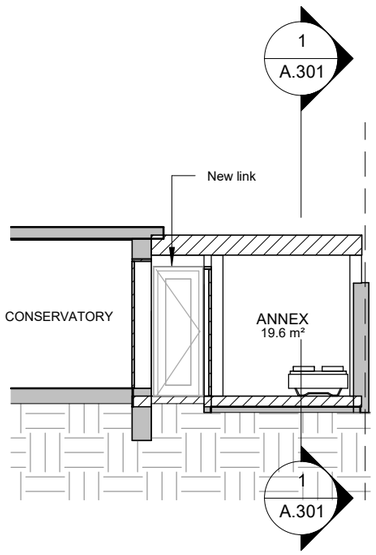

2 SECTION B
1 : 100

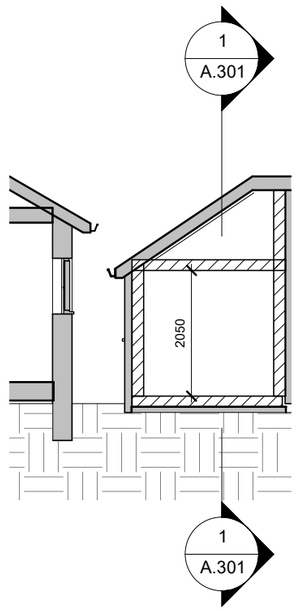

3 SECTION C
1 : 100

KRONA DESIGN
ARCHITECTURAL DESIGN & DRAFTING
4 Union Place | Worthing | BN11 1LG
info@kronadesign.co.uk | kronadesign.co.uk
Tel: 01903 256150 Mob: 07827 994111

PROJECT
Garage Conversion to Family Annex

ADDRESS
124 Crabree Lane
Lancing
West Sussex

TITLE
Proposed Sections

CLIENT
Barbara Thurston

DRAWN	STATUS	DATE
JLB	Design	21/04/22

SCALE (@ A3)	PROJECT NUMBER
1 : 100	KD.1301

DRAWING NUMBER	REV
A.301	A

© KRONA DESIGN