ADUR
DISTRICT COUNCIL

CHIEF EXECUTIVES DEPARTMENT
P. DAVIES
Head of Planning and Policy
Civic Centre, Ham Road, Shoreham-by-Sea,
West Sussex. BN43 6PR.
Telephone, Shoreham-by-Sea (01273) 263000
Fax No. (01273) 263203
E Mail. devserv@adur.gov.uk

ADUR DISTRICT COUNCIL
PLANNING DIVISION

AD/226/05/TP

Local Authority
BUILDING CONTROL

19 OCT 2005

This copy has been produced specifically for
Map Return Scheme purposes only.
No further copies may be made.

16 JAN 2007

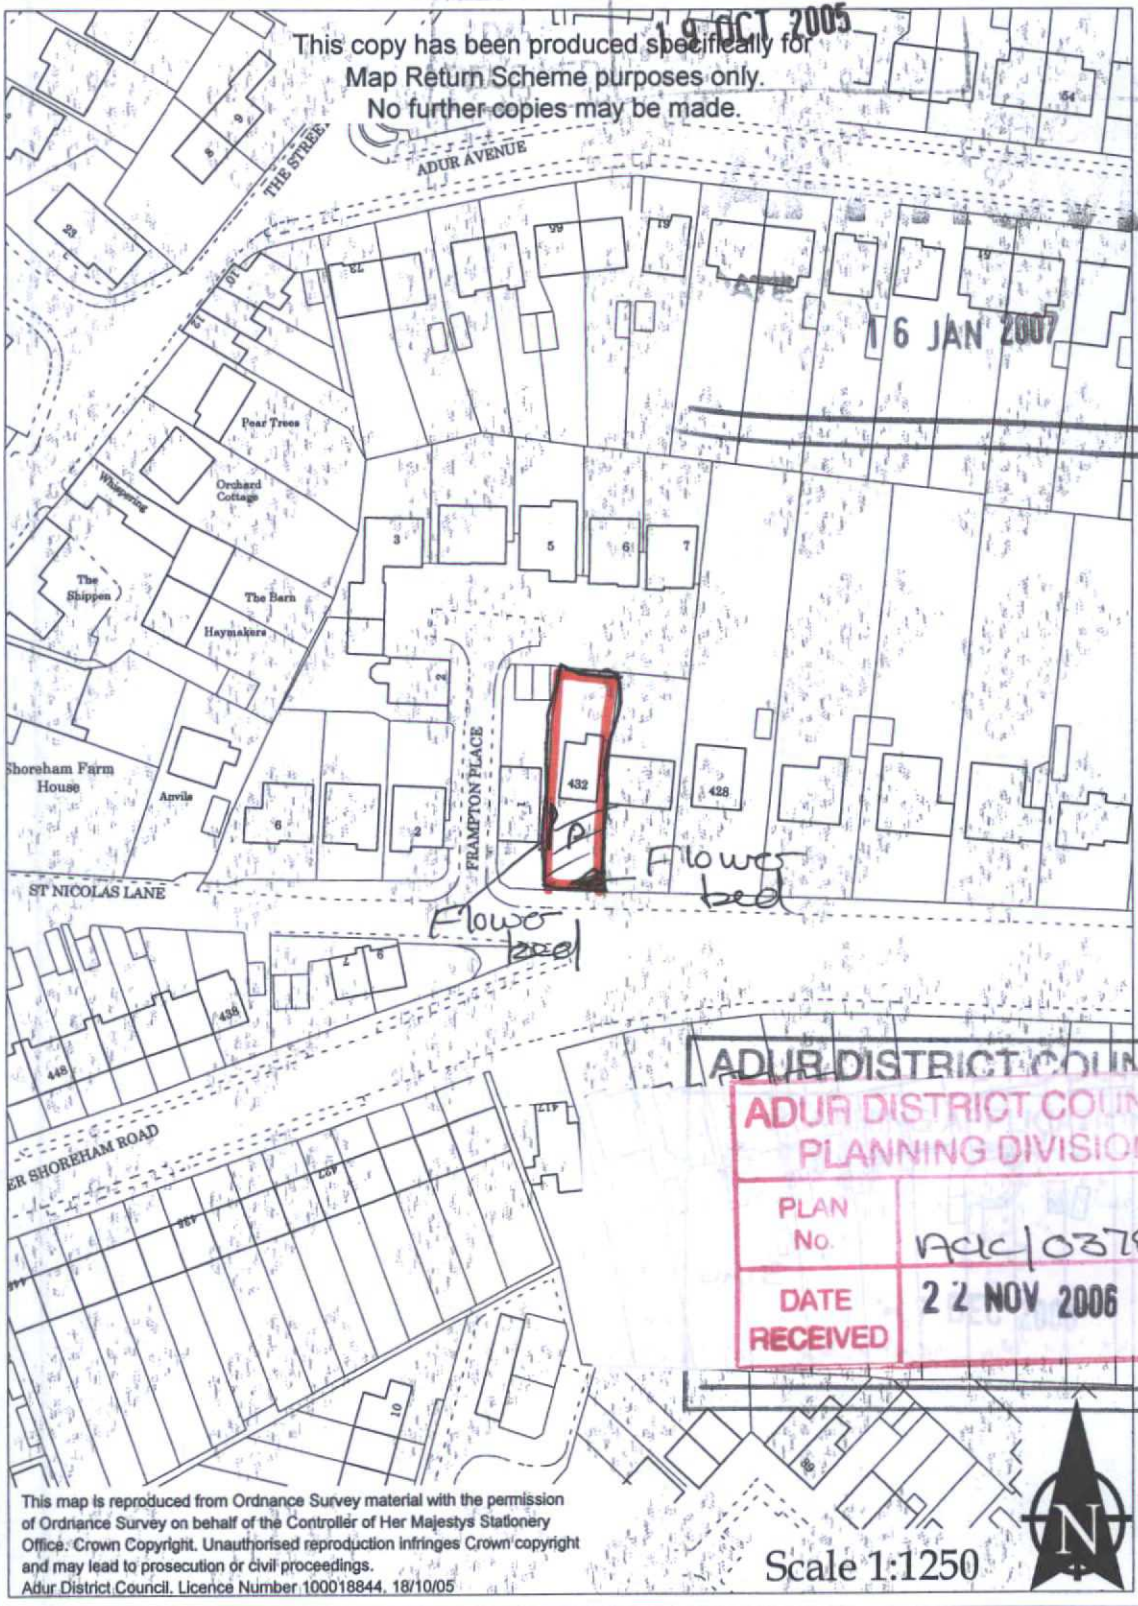

ADUR DISTRICT COUNCIL
PLANNING DIVISION

PLAN No.	AWC/0378/06
DATE RECEIVED	22 NOV 2006

This map is reproduced from Ordnance Survey material with the permission of Ordnance Survey on behalf of the Controller of Her Majestys Stationery Office. Crown Copyright. Unauthorised reproduction infringes Crown copyright and may lead to prosecution or civil proceedings.
Adur District Council. Licence Number 100018844, 18/10/05

Scale 1:1250

N

ADUR
DISTRICT COUNCIL

CHIEF EXECUTIVES DEPARTMENT
P. DAVIES
Head of Planning and Policy
Civic Centre, Ham Road, Shoreham-by-Sea.
West Sussex. BN43 6PR.
Telephone, Shoreham-by-Sea (01273) 263000
Fax No. (01273) 263203
E Mail. devserv@adur.gov.uk

Local Authority
BUILDING
CONTROL

This copy has been produced specifically for
Map Return Scheme purposes only.
No further copies may be made.

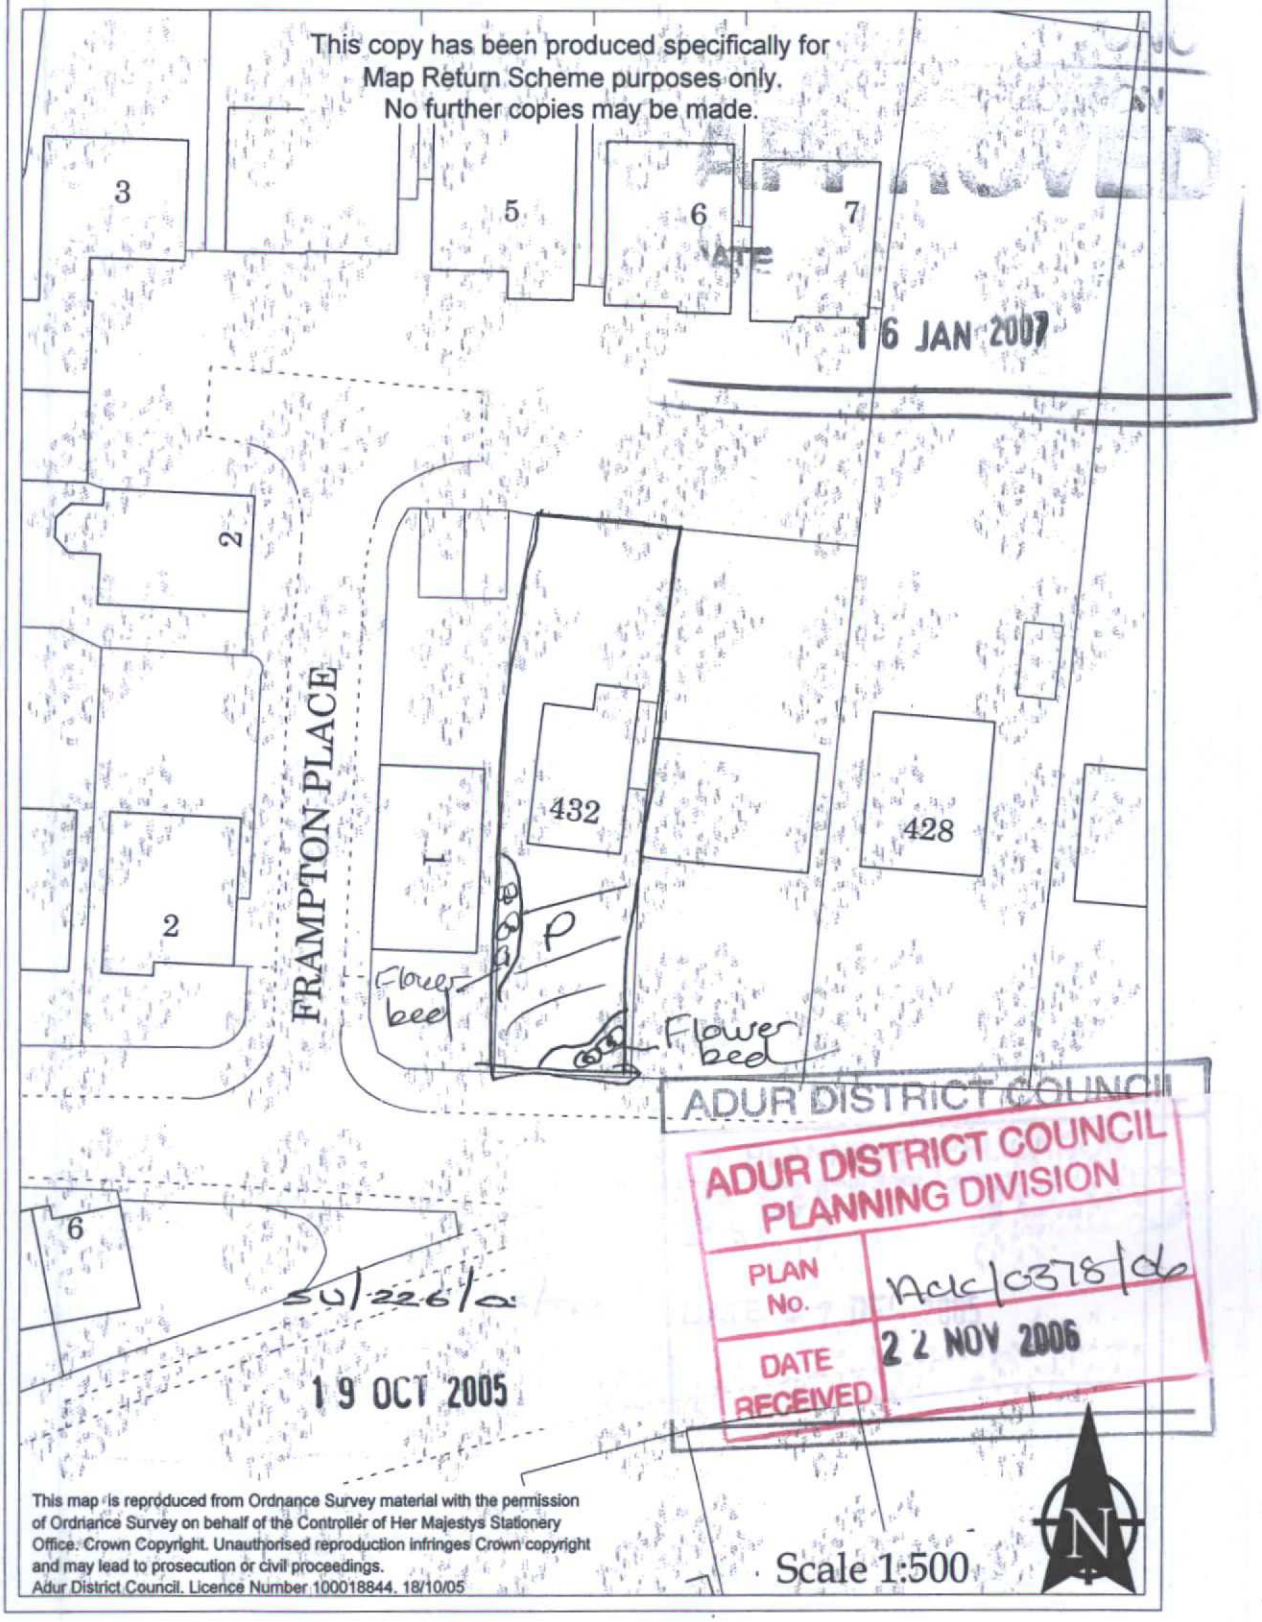

APPROVED
DATE
16 JAN 2007

ADUR DISTRICT COUNCIL
ADUR DISTRICT COUNCIL
PLANNING DIVISION
PLAN No. AdC/0378/06
DATE RECEIVED 22 NOV 2006

19 OCT 2005

This map is reproduced from Ordnance Survey material with the permission of Ordnance Survey on behalf of the Controller of Her Majestys Stationery Office. Crown Copyright. Unauthorised reproduction infringes Crown copyright and may lead to prosecution or civil proceedings.
Adur District Council. Licence Number 100018844. 18/10/05

Scale 1:500

N

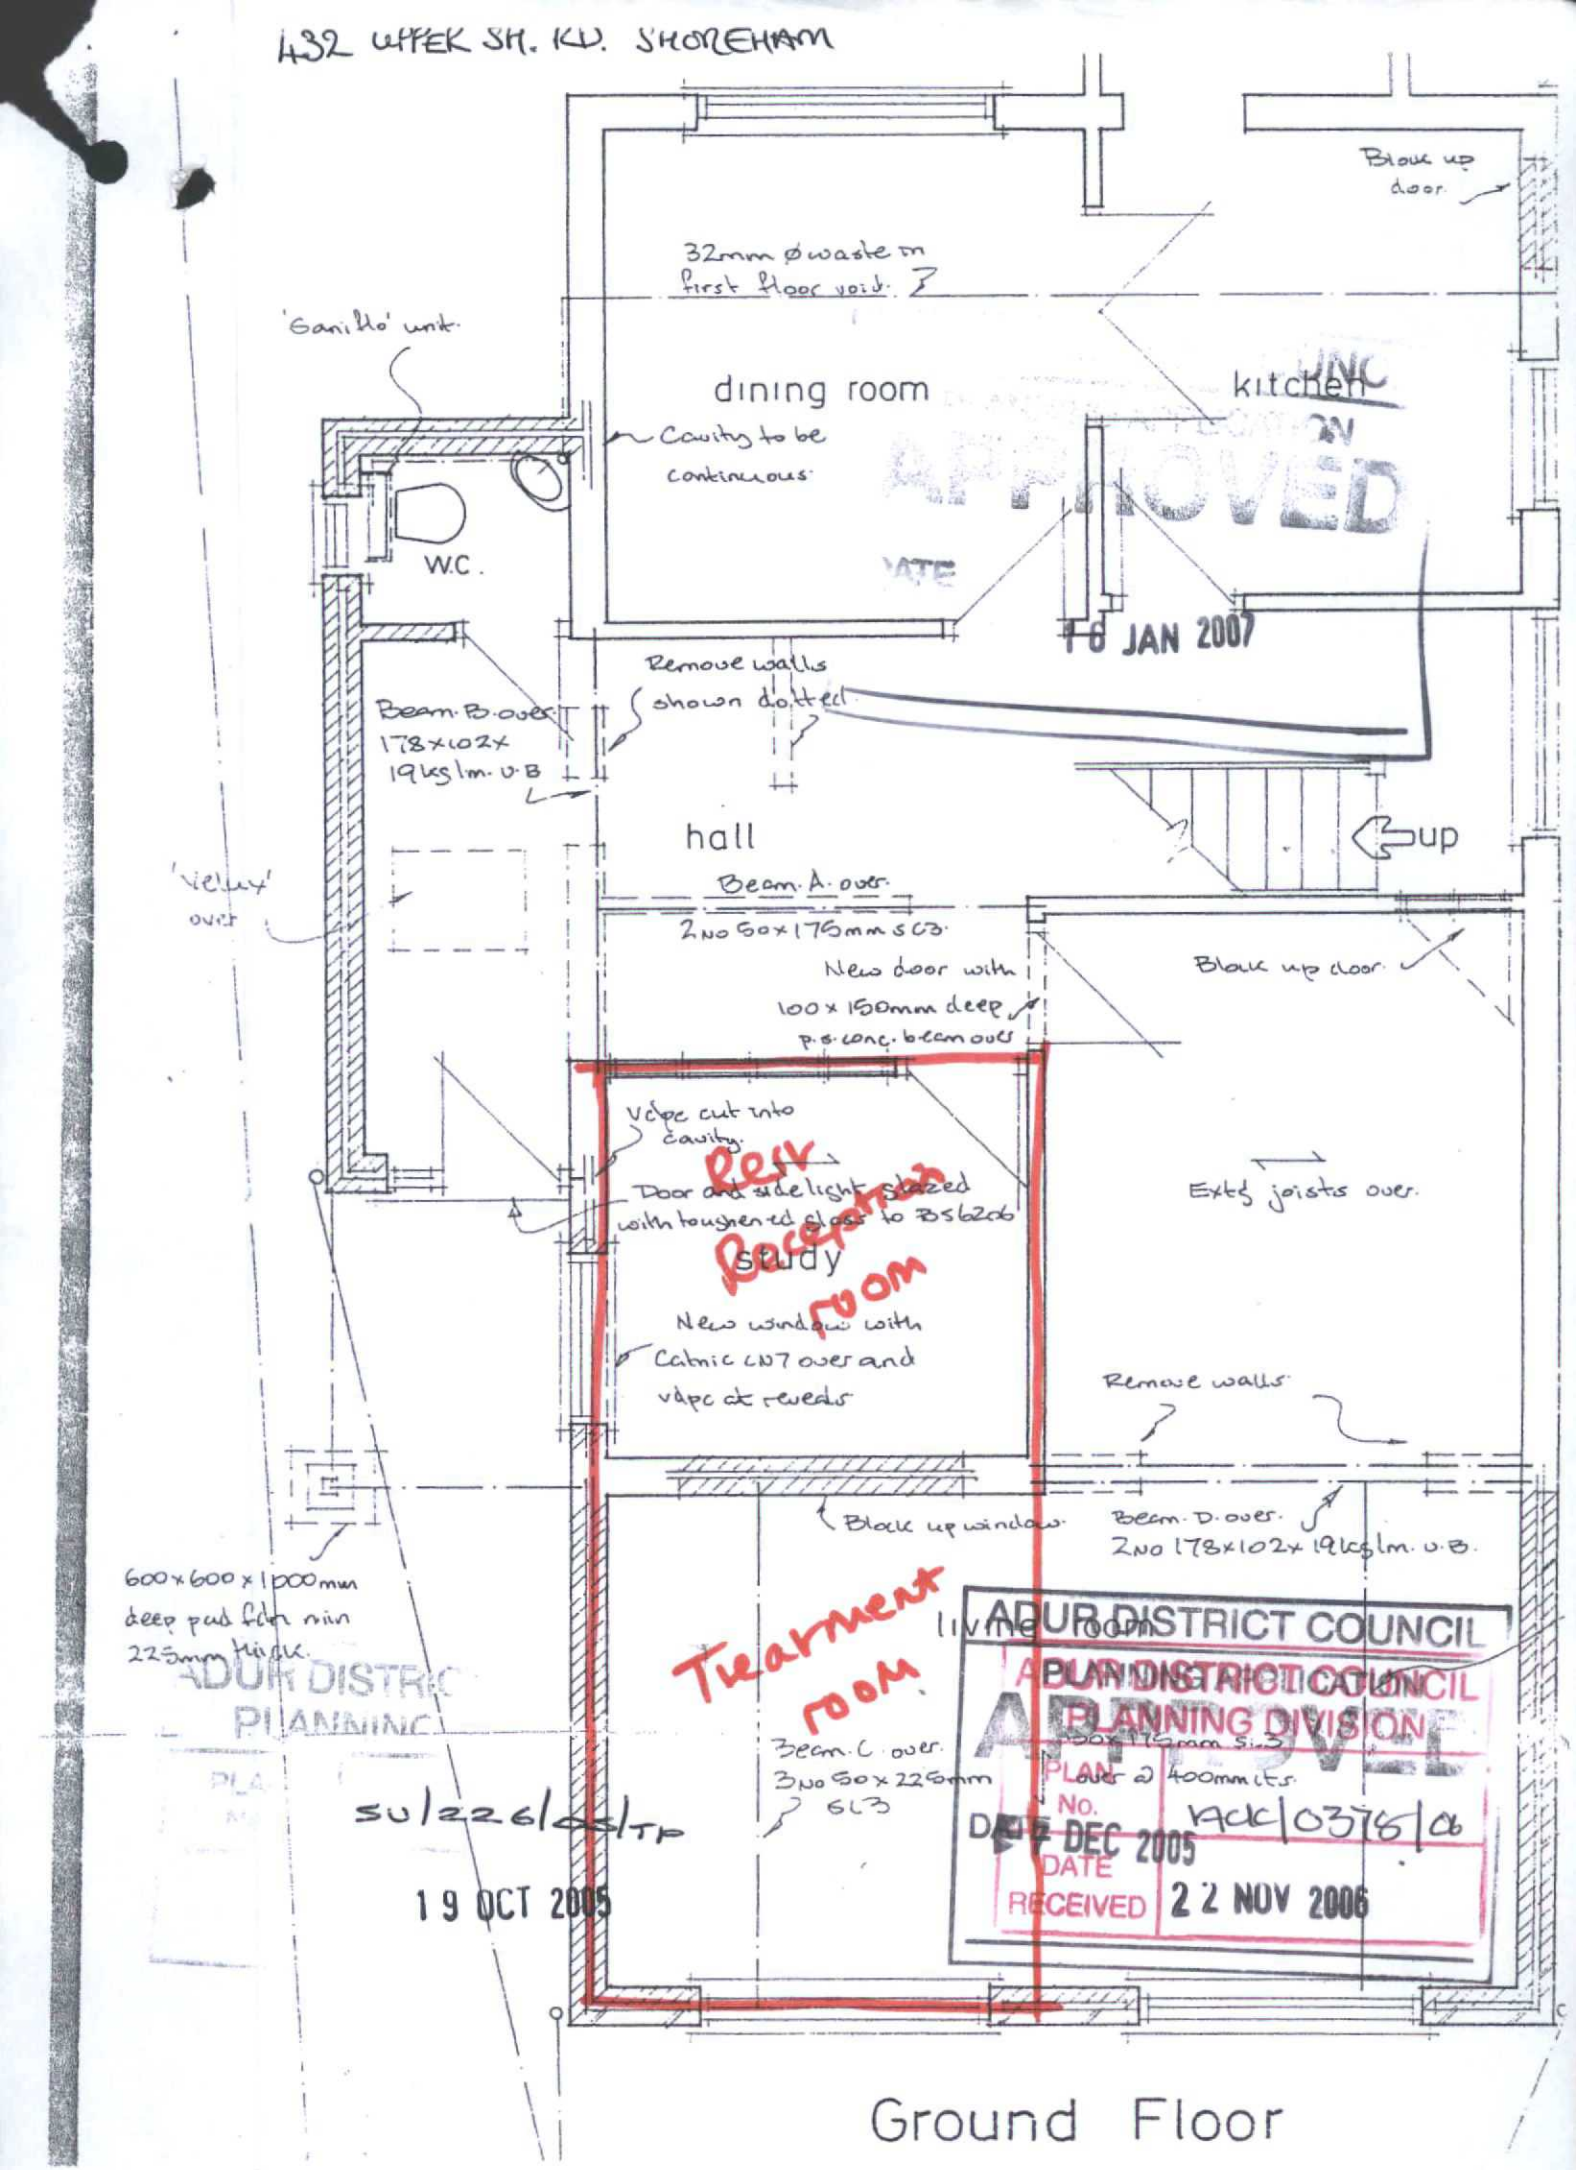
432 UPPER SH. RD. SHOREHAM
Block up door
32mm ø waste in first floor void.
'Ganillo' unit.
dining room
kitchen
Cavity to be continuous
W.C.
Remove walls shown dotted
Beam B over 178x102x 19kg/m U.B
hall
up
'Velux' over
Beam A over 2No 50x175mm SC3
New door with 100x150mm deep P.S. conc. beam over
Block up door
Vapc cut into cavity
Door and side light glazed with toughened glass to BS6206
Rest Reception room
study
New window with Catnic CN7 over and vapc at reveals
Extg joists over
Remove walls
Block up window
Beam D over 2No 178x102x 19kg/m U.B.
600x600x1000mm deep pad foot min 225mm thick
Treatment room
living room
Beam C over 3No 50x225mm SC3
Beam over 2 400mm lts
ADUR DISTRICT COUNCIL
PLANNING DIVISION
APPROVED
PLAN No. WAC/0376/06
DATE RECEIVED 22 NOV 2006
DATE 12 DEC 2005
16 JAN 2007
APPROVED
ADUR DISTRICT COUNCIL PLANNING
SU/226/CS/TP
19 OCT 2005
Ground Floor