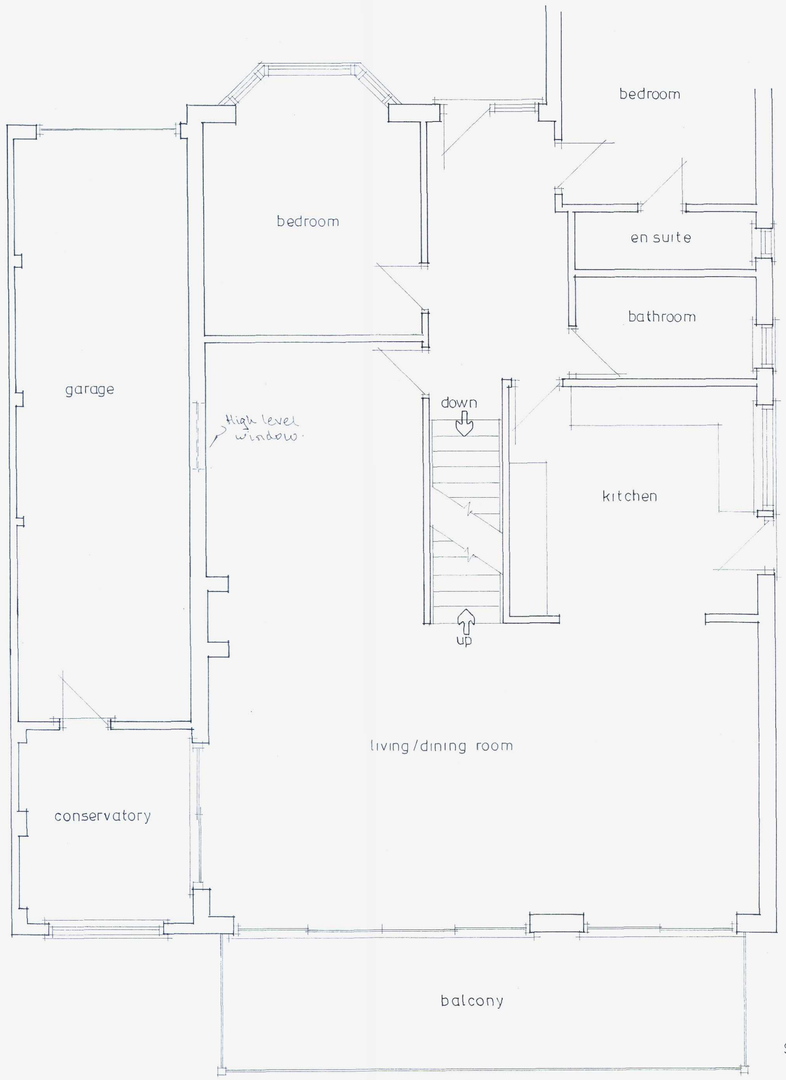

Ground Floor



north elevation



west elevation



south elevation



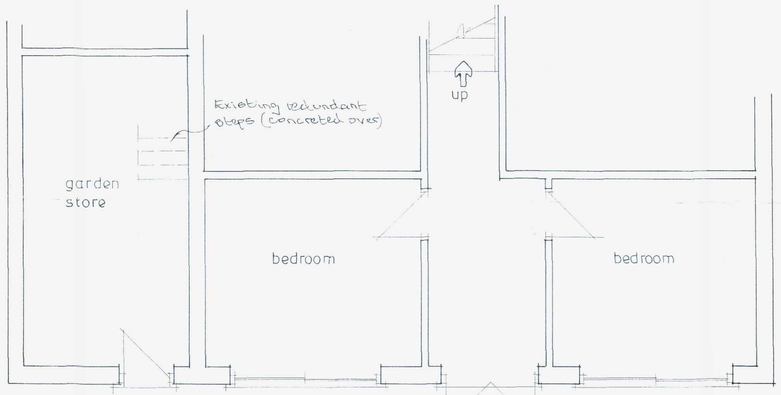

Lower Ground Floor

1:100 0 10m
Scale bar
1:50 0 10m

A		
	Date	Revisions

© copyright

ADUR & WORTHING PLANNING SERVICES
PLAN NUMBER 1822/19
DATE VALID 26 NOV 2019

Client

Job Title

Existing Layout

Drawing Title

51 Ring Road
Lancing

Scale 1:50 1:100

Date | Drawn by

Drg No. 599/02 | Rev.

841 x 594mm A1