This drawing is the copyright of Gerald Moore RIBA. The contractor should check all dimensions on site.
No dimensions are to be scaled from this drawing except for planning purposes. It is the contractor's responsibility to ensure that all works are in compliance with the current statutory requirements.

Reproduced from the Ordnance Survey map with the permission of the Controller of Her Majesty's Stationery Office. Crown copyright of Gerald Moore RIBA.
Licence No: 100041472




Ordnance Survey (c) Crown Copyright 2014. All rights reserved. Licence number 100022432


Location Plan 1:1250

0 10 m 30 m 50 m
20 m 40 m
1:1250 @ A3


0 2 4 6 8 10 m
1 3 5 7 9
1:100 @ A3

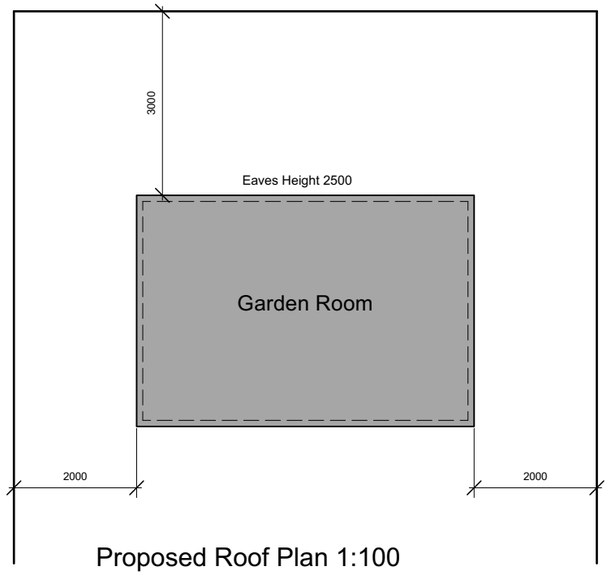

Proposed Roof Plan 1:100

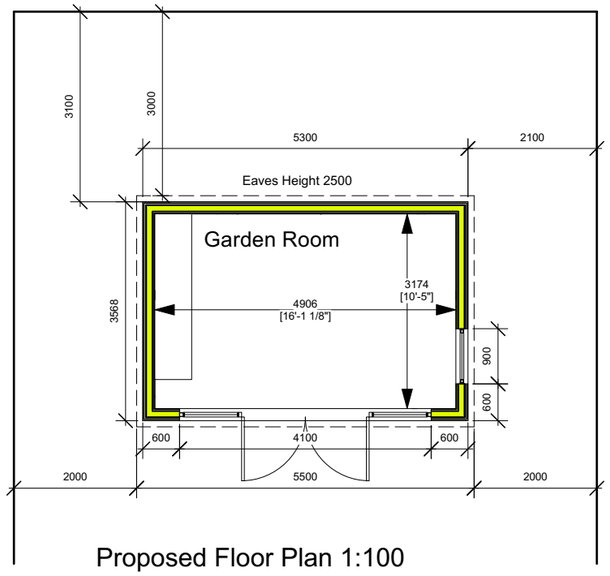


Proposed Floor Plan 1:100

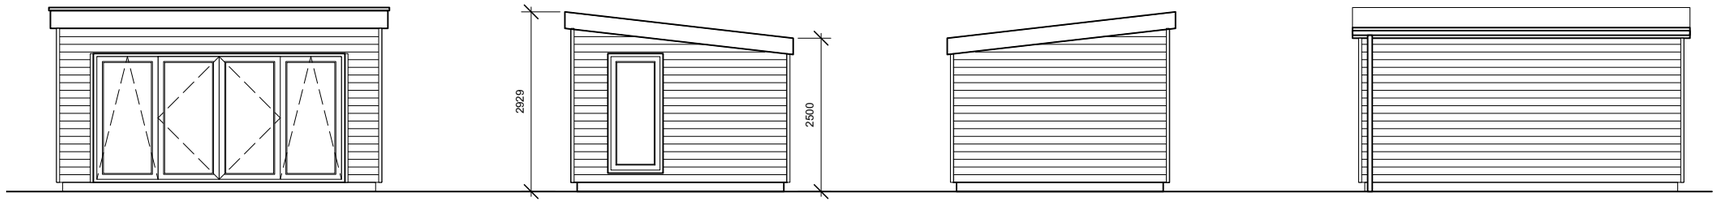

South Elevation | East Elevation | West Elevation | North Elevation

Proposed Elevations 1:100

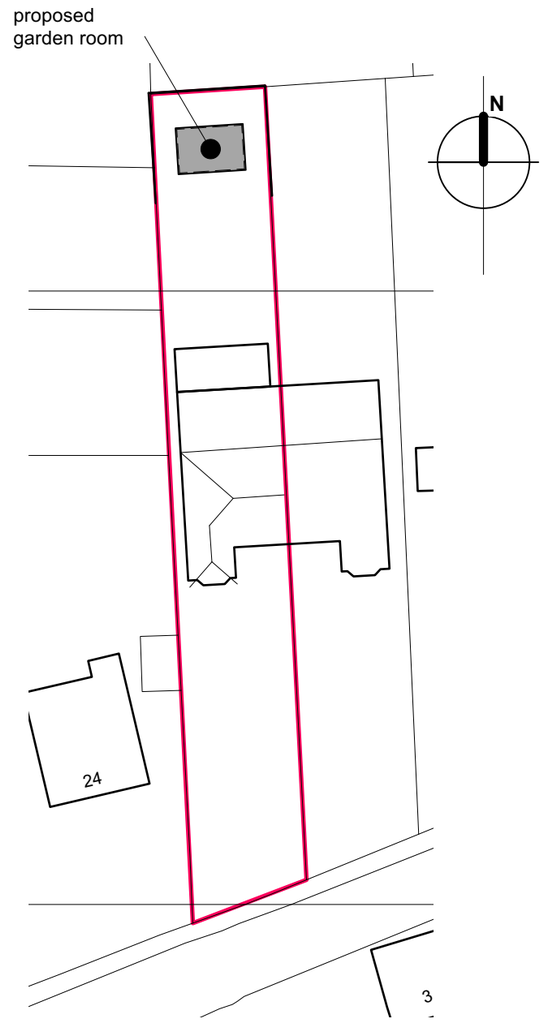

Roof Layout Plan
[Proposed] 1:500

0 10 m 30 m
20 m

Gerald Moore RIBA. Chartered Architect
1 Exmoor Crescent Worthing West Sussex BN13 2PL
Tel: 01903 609607 Mobile: 07793 00 44 62 e-mail: contact@geraldmooreriba.co.uk

Client: MR M AND MRS A SIEBENALLER

Project: 22 SELDENS WAY WORTHING BN13 2DL

Drawing: PROPOSED GARDEN ROOM

Rev	Date	Amend	Revision
A.	140723	gm	Additional roof plan added.

Drg No: 1841/23/P/01A

Scales: 1:1250, 1:500, 1:100 **Date:** JULY 2023

Drawn: gm **Drawing Size:** A3