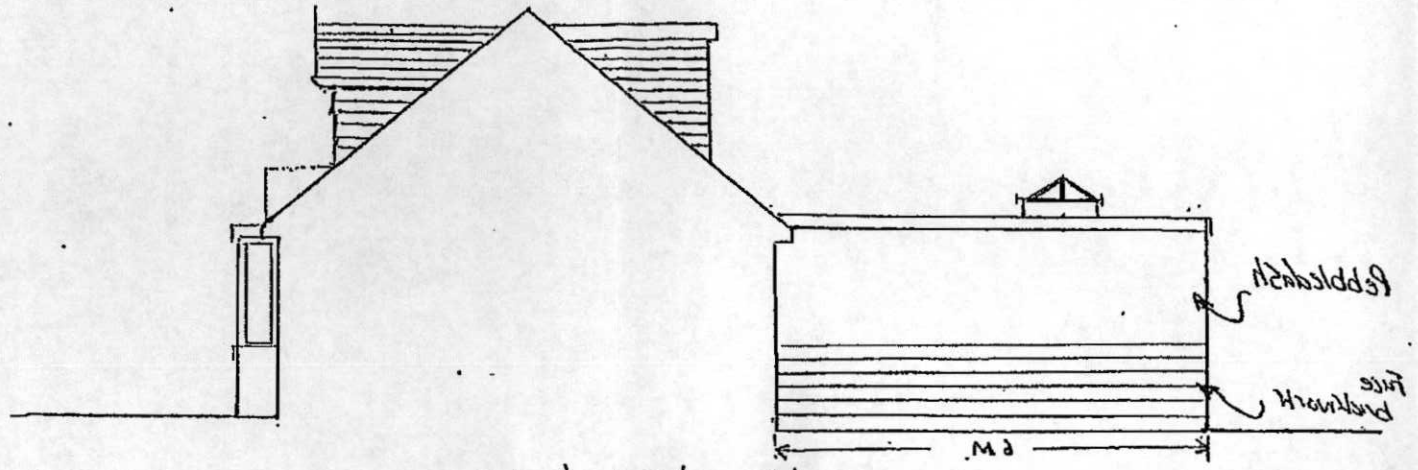

South elevation

1:100

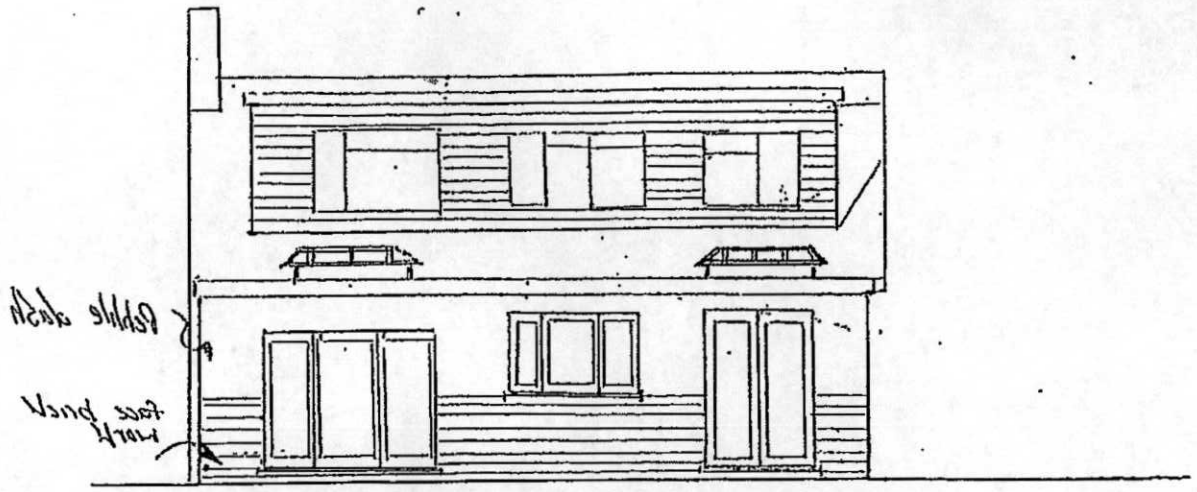

West elevation

ADUR & WORTHING PLANNING SERVICES	
PLAN	AWDM/1037/13
DATE VALID	19 AUG 2013