
Site Location Plan 1:1250

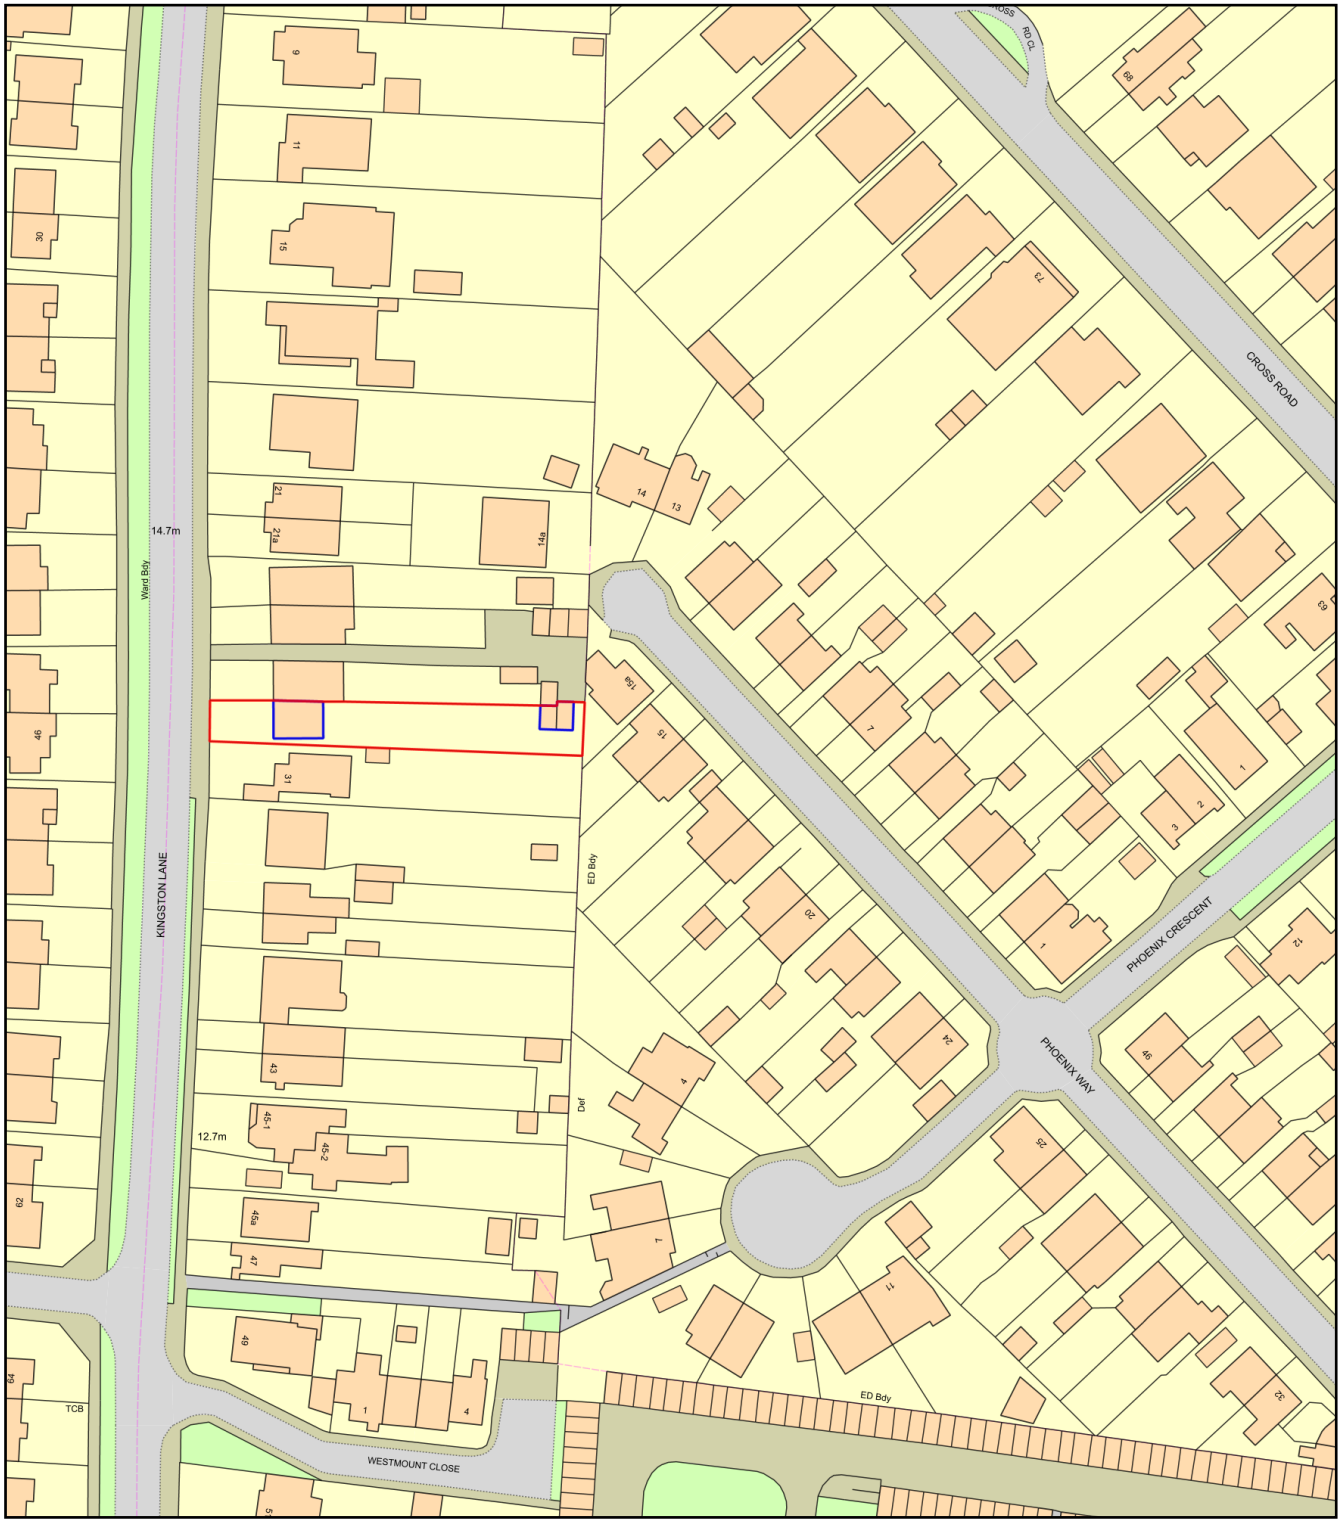

0 50
Metres

N

ReQuestaPlan

Plan Produced for:	Kevin Stone
Date Produced:	06 Sep 2020
Plan Reference Number:	TQRQM20250152921436
Scale:	1:1250 @ A4

© Crown copyright and database rights 2019 OS 100042766