
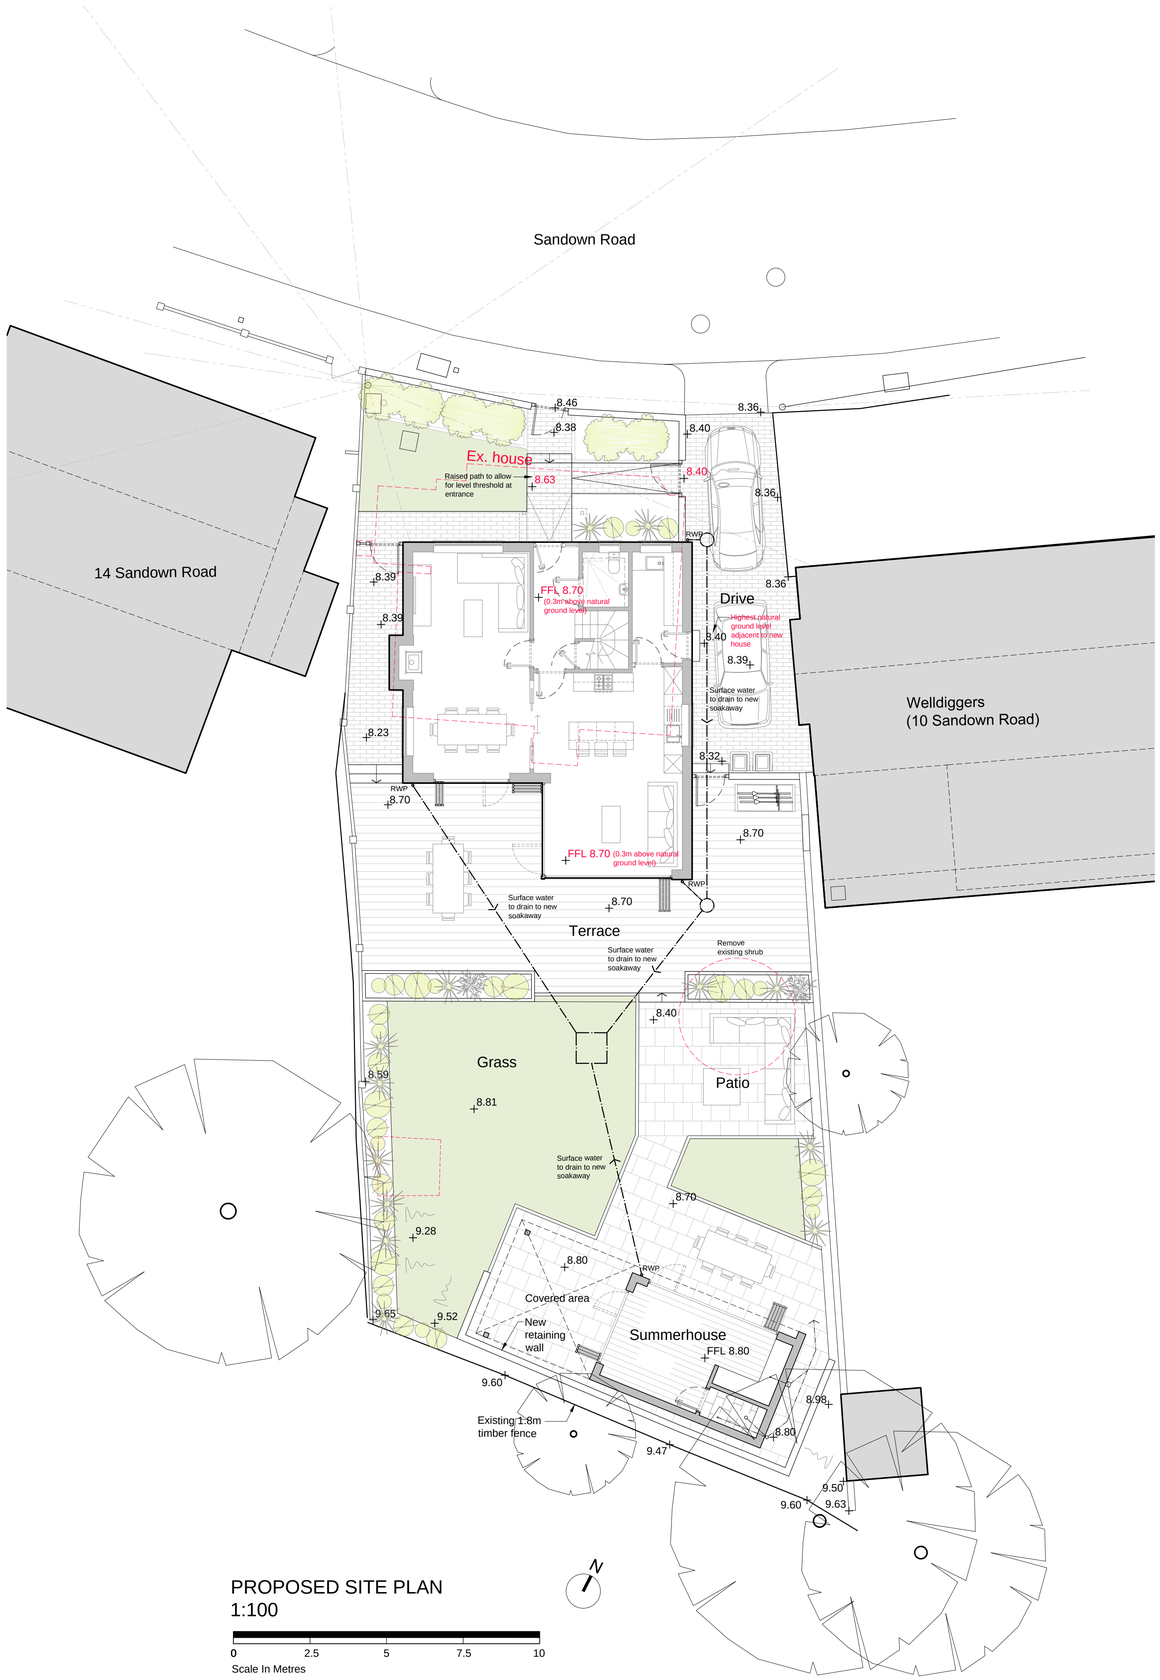



PROPOSED SITE PLAN
1:100

0 2.5 5 7.5 10
Scale In Metres

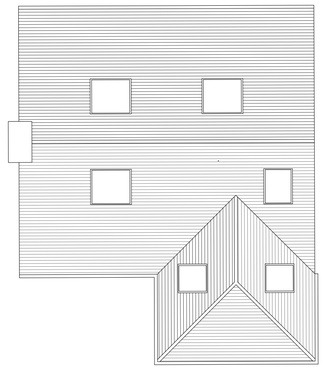

PROPOSED ROOF PLAN
1:100


0 2.5 5 7.5 10
Scale In Metres

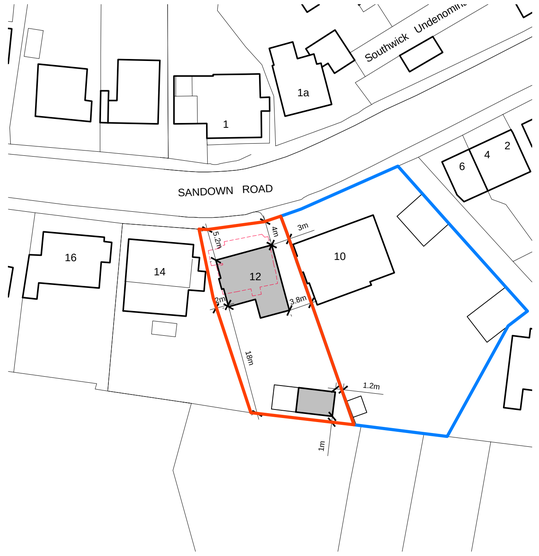

N

PROPOSED BLOCK PLAN
1:500

0 10 20 30 40
Scale In Metres

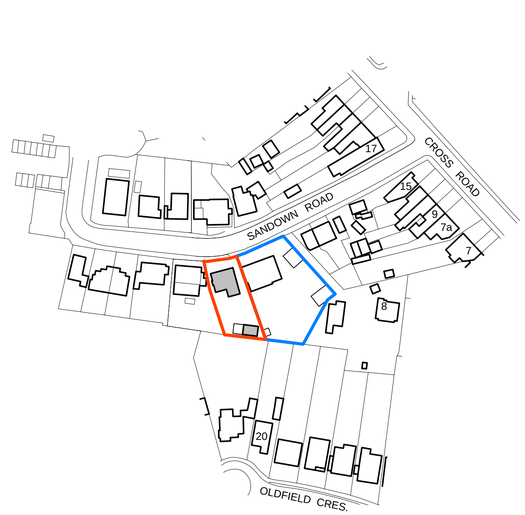

Ordnance Survey, (c) Crown Copyright 2020. All rights reserved. Licence number 100022432

N

PROPOSED LOCATION PLAN
1:1250

0 25 50 75 100
Scale In Metres

DEACON + RICHARDSON
ARCHITECTS
email: design@drltd.co.uk
web: www.drltd.co.uk
tel: 01273 888080
253 Ditchling Road
Brighton
BN1 6JD

rev.	date	comment	auth.	chkd.
D	24.09.20	Internal floor level raised for flood protection.	TR	-
C	25.08.20	Blue line added to block / location plans	TR	-
B	24.08.20	Roof plan added, dimensions added to block plan	TR	-
A	19.08.20	Planning issue	TR	-
-	11.08.20	Preliminary planning issue	TR	-

drawn TR | checked DB | RIBA stage 3

©Copyright Deacon and Richardson Ltd.

client/job
Aaron Bristow
12 Sandown Road
Southwick

drawing title
Proposed Site Plan

PLANNING

scale/sheet size
1:50 @ A1

drawing number
3739.PL.01

revision
D

Do not scale off drawing except for Planning purposes. Check all dimensions on site before work is commenced. All goods materials workmanship to conform with current regulations BSS & COP.