

West Elevation (Building 3 - Warehouse)

Datum 4.00m

West Elevation (Building 3 - C

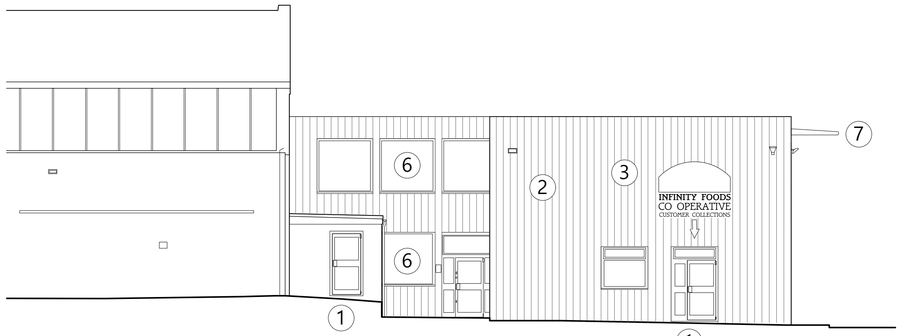

West Elevation (Building 3 - Office)

Datum 4.00m

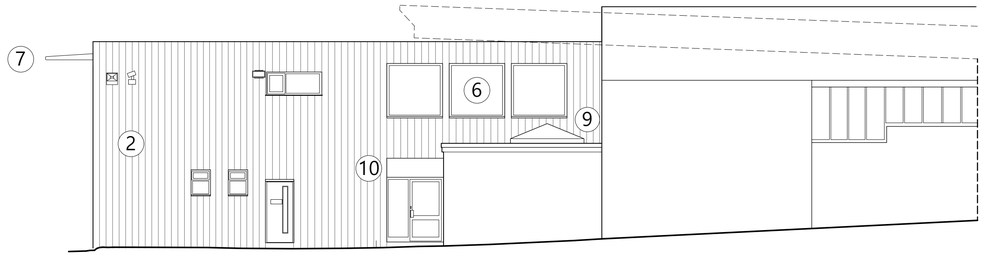

East Elevation (Building 3)

Datum 4.00m

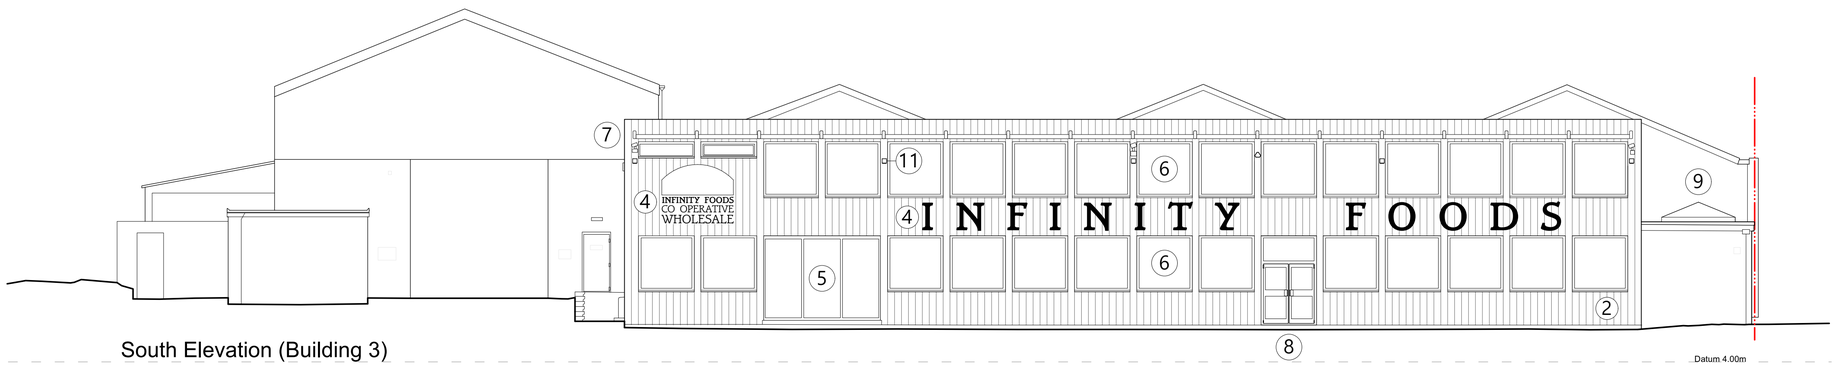

South Elevation (Building 3)

Datum 4.00m

Key

1. New doors replacing window positions
2. External Wall Insulation (EWI) with cladding system
3. Window infilled
4. Signage, including illuminated lettering to facade
5. Recess wall brought flush and with glazing
6. All existing windows replaced / upgraded
7. Brise Soleil to head of first floor windows
8. New doors to south facade for fire escape
9. New rooflight to canteen (note IWI to this area)
10. Door altered with solid panel over door
11. New lighting, Kingfisher Lighting VIVA-CITY PRO

Proposed Elevations

Note. Survey by others, some errors are apparent. Drawings indicative for planning purposes only. All dimensions and details to be confirmed on site.

4 Gloucester Passage, Brighton BN1 4AS
e: studio@sticklandwright.co.uk
t: 01273 964051
Company registered in England No. 11222477

Disclaimer:
This drawing is the copyright of Stickland Wright Ltd. and may not be reproduced or used except by written permission. Figured dimensions to have precedence over scaling. Check all site dimensions prior to fabrication. Refer any discrepancies found to Stickland Wright.

Revisions:

			Checked
A	19/04/2024	For planning application	NS
A	25/04/2024	For planning validation	NS
B	04/07/2024	For planning, confirmation of cladding system & finish	NS

1:100 1m 2 3 4 5 6 7 8 9 10 11 12

Dwg No. 24013-P-123-B

Drawing Title	Proposed Elevations 4
Address	46 Dolphin Rd, Shoreham, BN43 6PB
Client	INFINITY FOODS WHOLESALE
Scale	1:100 @ A1
Stage	PLANNING
Drawn by	JE
Checked by	NS

STICKLAND WRIGHT
architecture + interiors
www.sticklandwright.co.uk