THIS DRAWING TO BE READ IN CONJUNCTION WITH STRUCTURAL ENGINEERS DETAILS & CALCULATIONS

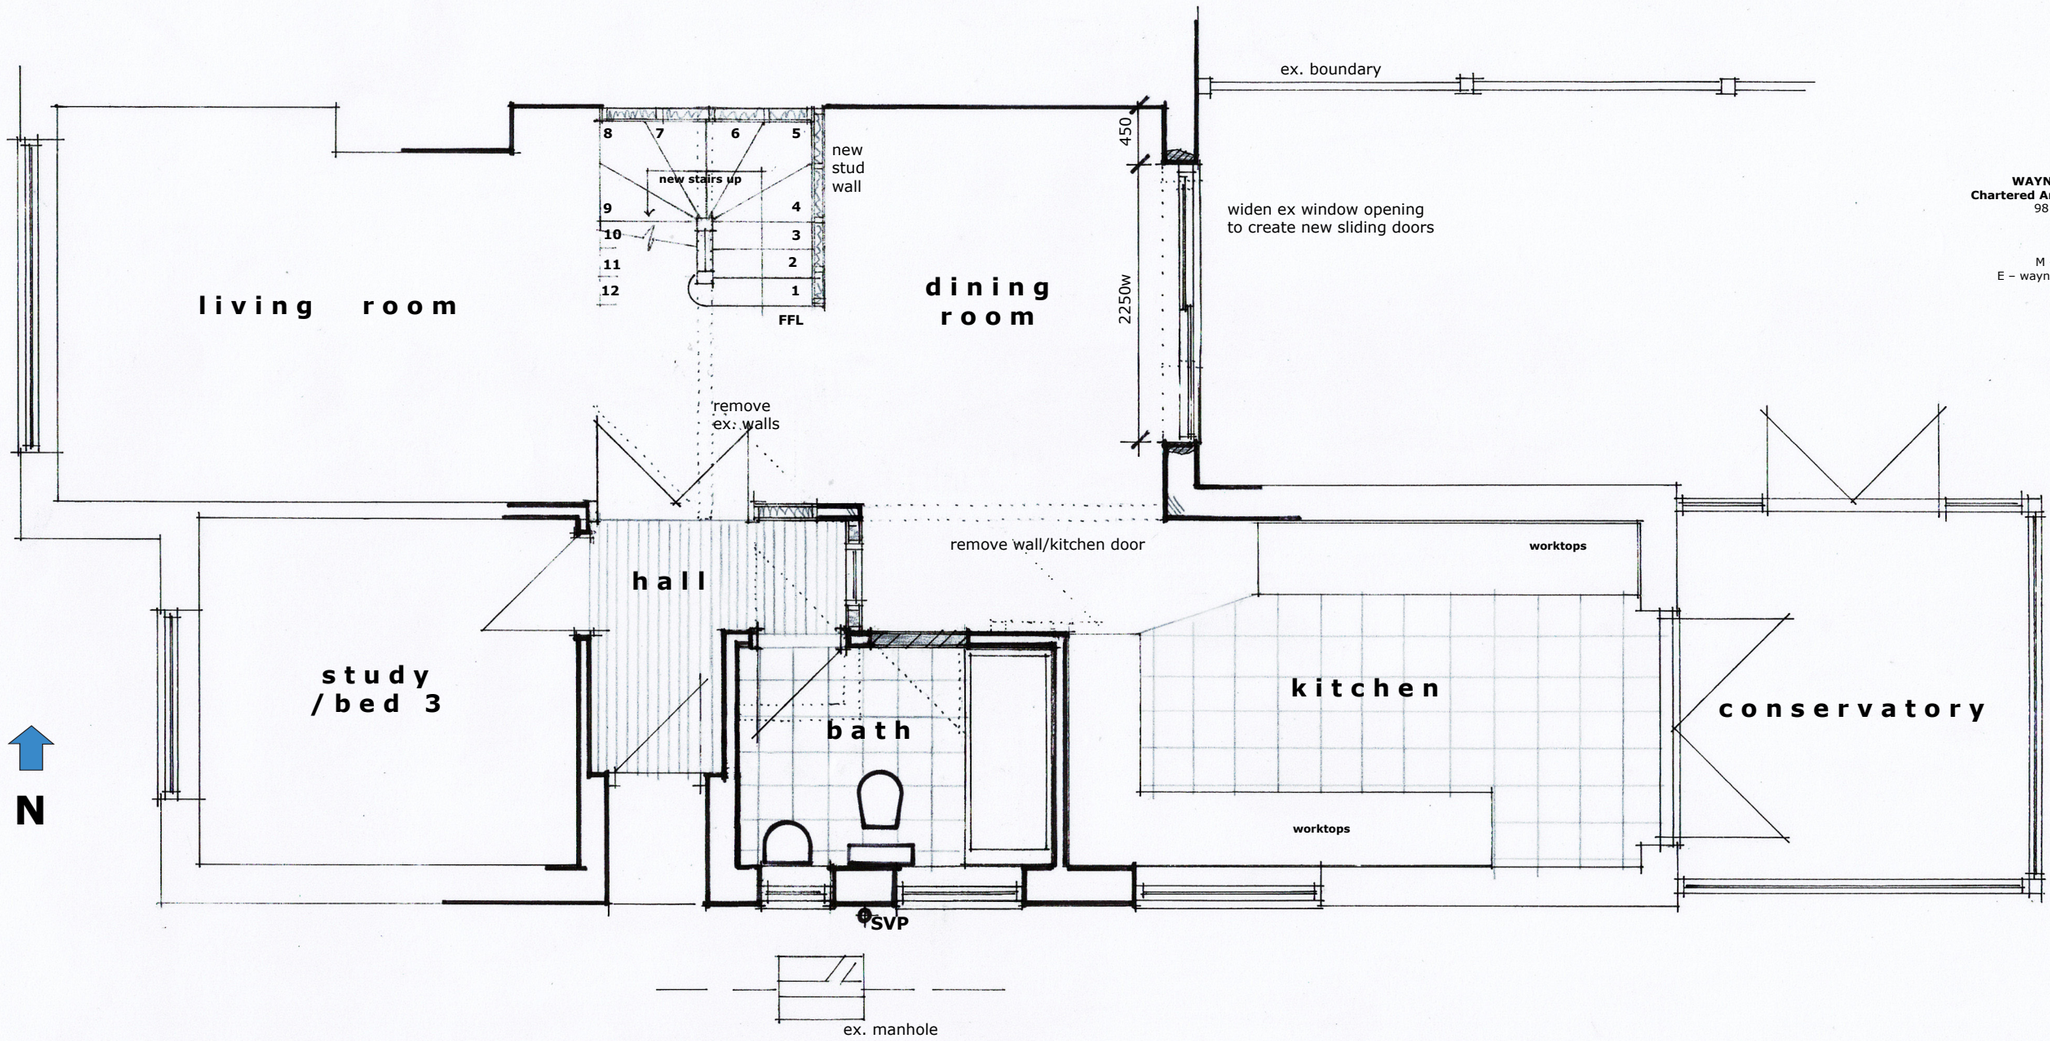

WAYNE GANDER MCIAT
Chartered Architectural Technologist
98 Durrington Lane
WORTHING
West Sussex
BN13 2RQ
M – 07808 887896
E – waynegander08@gmail.com

GROUND FLOOR PLAN 1:50 @ A3

0 5m

metres

7 PLANTATION WAY, WORTHING
Proposals WT/PW/03 July 2024