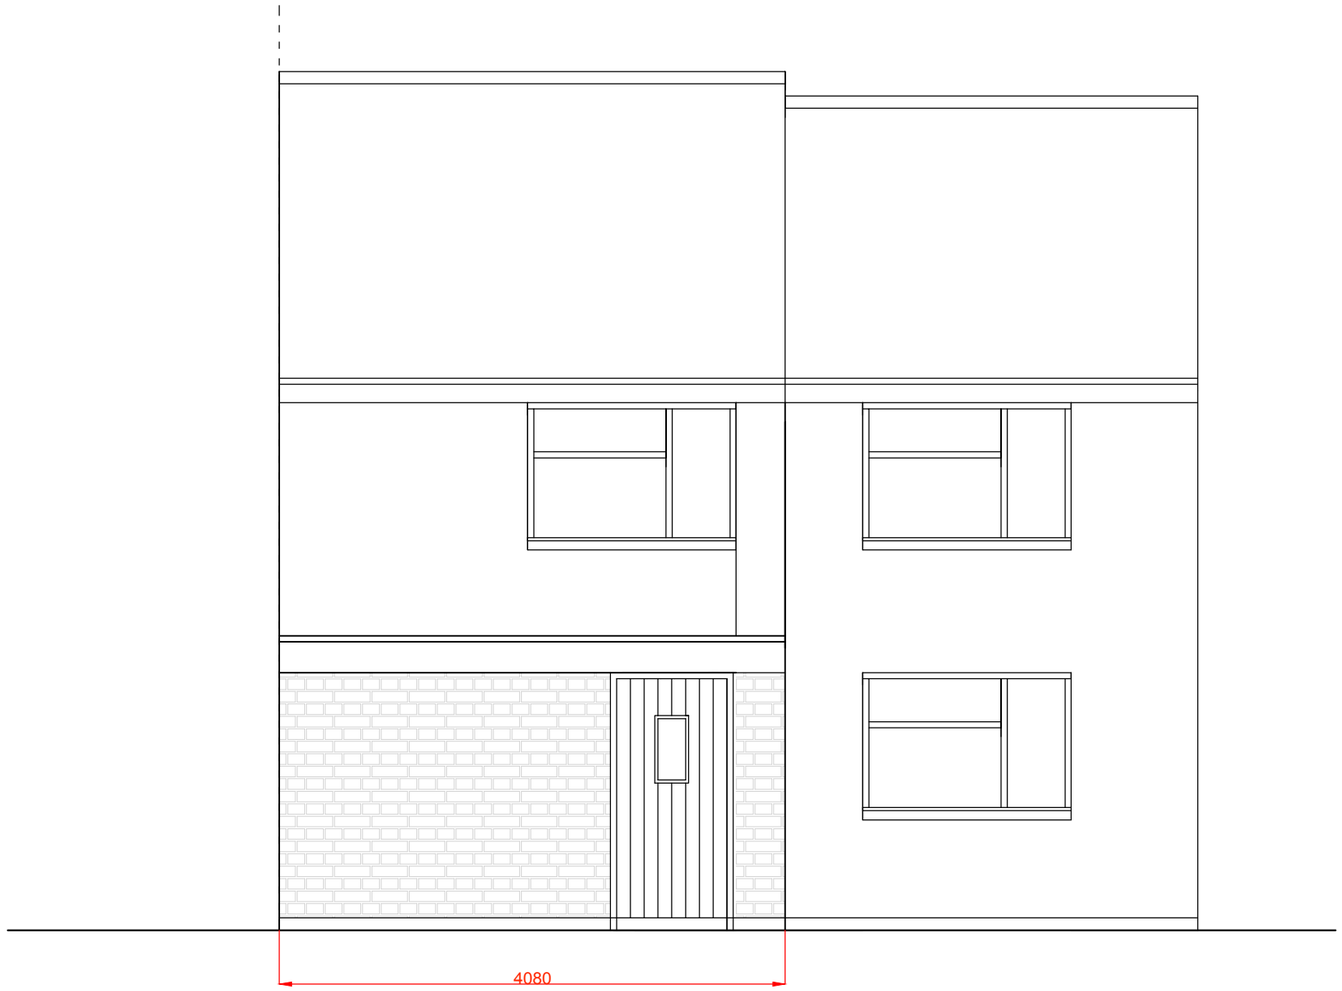

PROPOSED FRONT ELEVATION

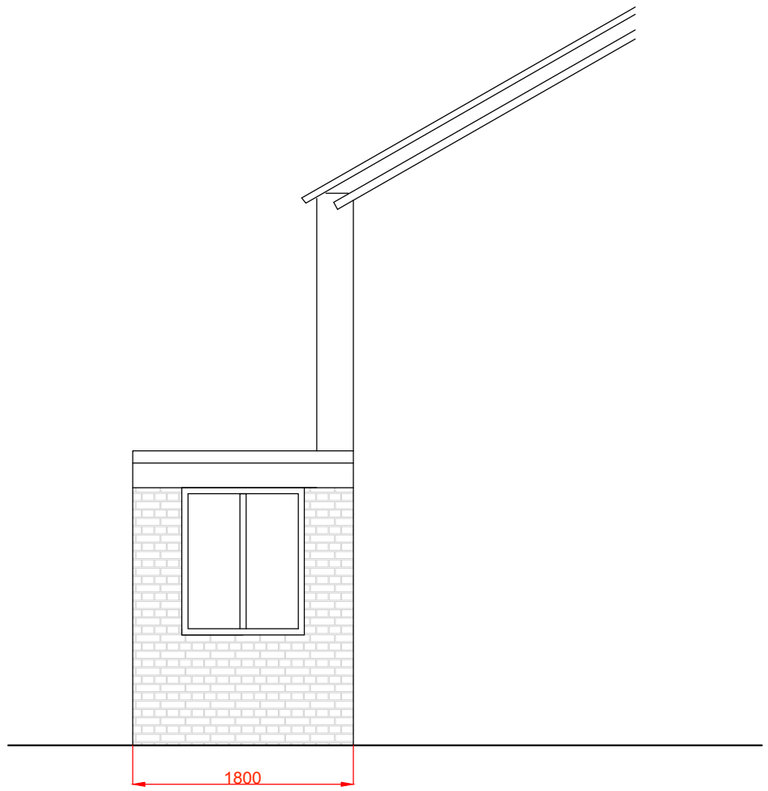

PROPOSED SIDE (WEST) ELEVATION

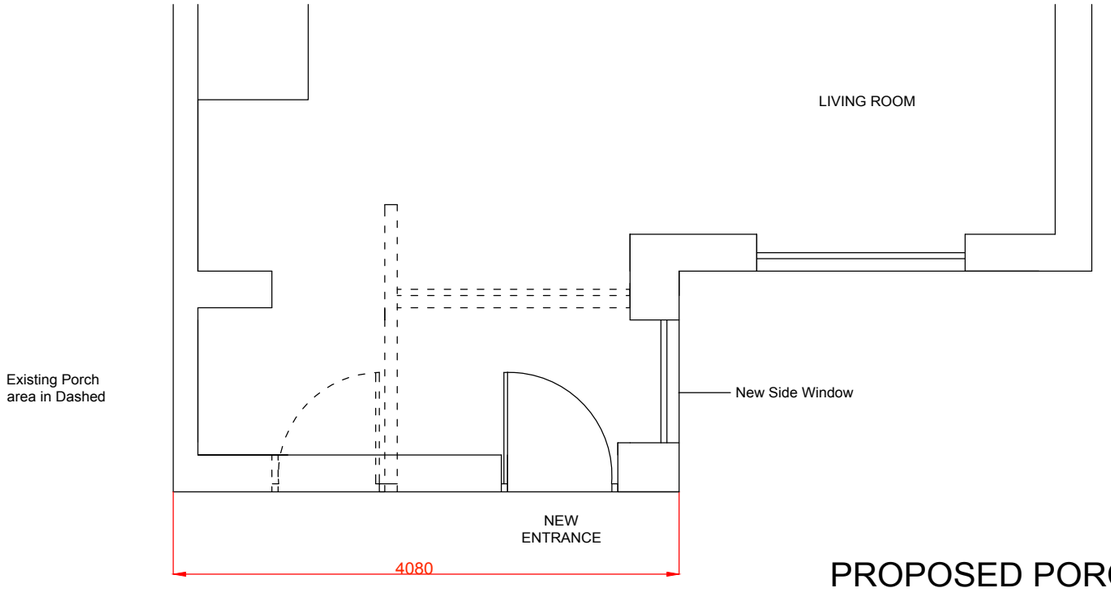

PROPOSED PORCH PLAN

Project:

Proposed Extension & Alterations
8 Cissbury Way, Shoreham,
BN43 5FW

Drawing Title:

Proposed Porch Alterations

Drawing Number: 90 - 01

Revision:

Scale: 1:50 @ A3

Date: 11/06/2021

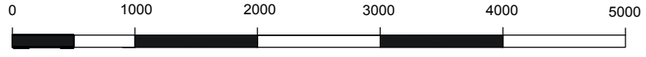

SCALE BAR