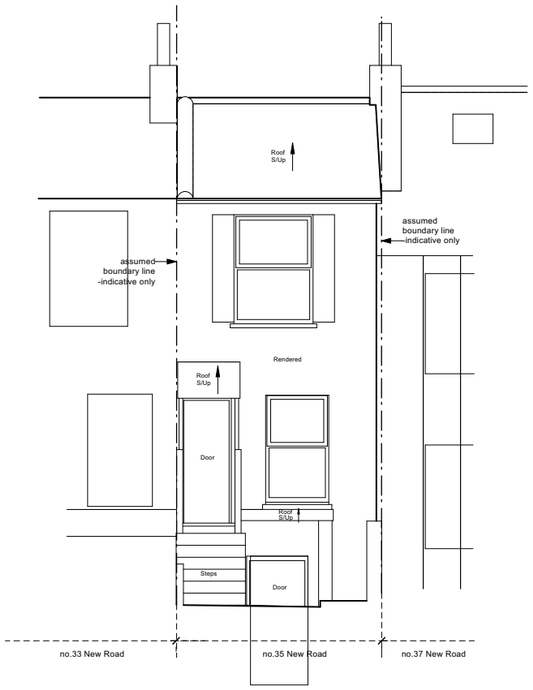

FRONT ELEVATION (01)

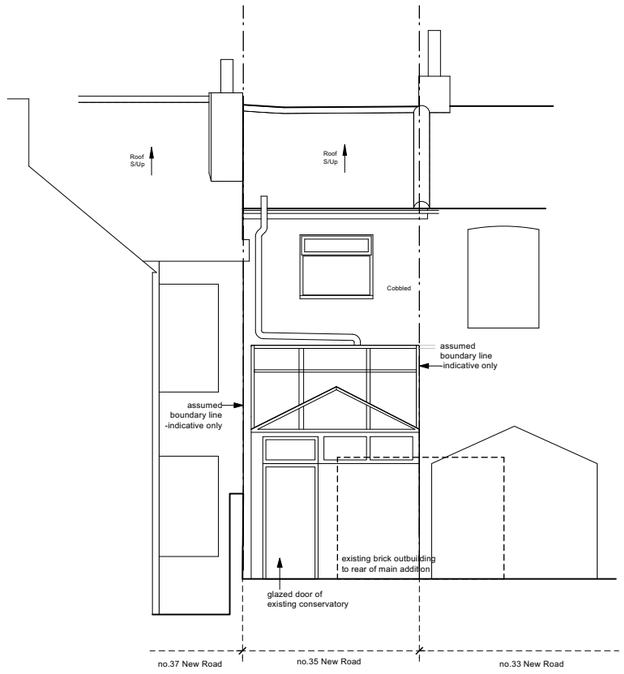

REAR ELEVATION

WILLIAM TOZER
a s s o c i a t e s

RIBA chartered practice NZIA practice
UK | EU AU | NZ USA
42–44 New House 67–68 Hatton Garden London EC1N 8JY
t +44 (0)20 7404 0675
enquiries@williamtozerassociates.com
www.williamtozerassociates.com

0 1 2 3 4m

Rev		Date
C	stage 4C: mobilisation -issued for information -client -council	27.10.21
B	stage 4b: technical design -issued for information -client -consultants	19.08.21
B	stage 3: developed designs -issued for information -client -council	04.06.21
A	stage 0&1: survey -issued for information -client	26.04.21
-	stage 0&1: survey -issued for information -client	21.04.21

DRAWING STATUS **Information**

Issued only for purpose indicated

This drawing to be read in conjunction with all consultants information.

All dimensions to be checked on site.
Do not scale, except for planning purposes.

This drawing is protected by copyright.

JOB NUMBER 267

JOB TITLE
Tozer Residence
35 New Road
Shoreham-By-Sea
BN43 6RB

DRAWING TITLE
Elevations
existing

SCALE: 1:100 @ A3

DATE: April 2021

DRAWING NO. A/01/104

REV C