Fence and barrier

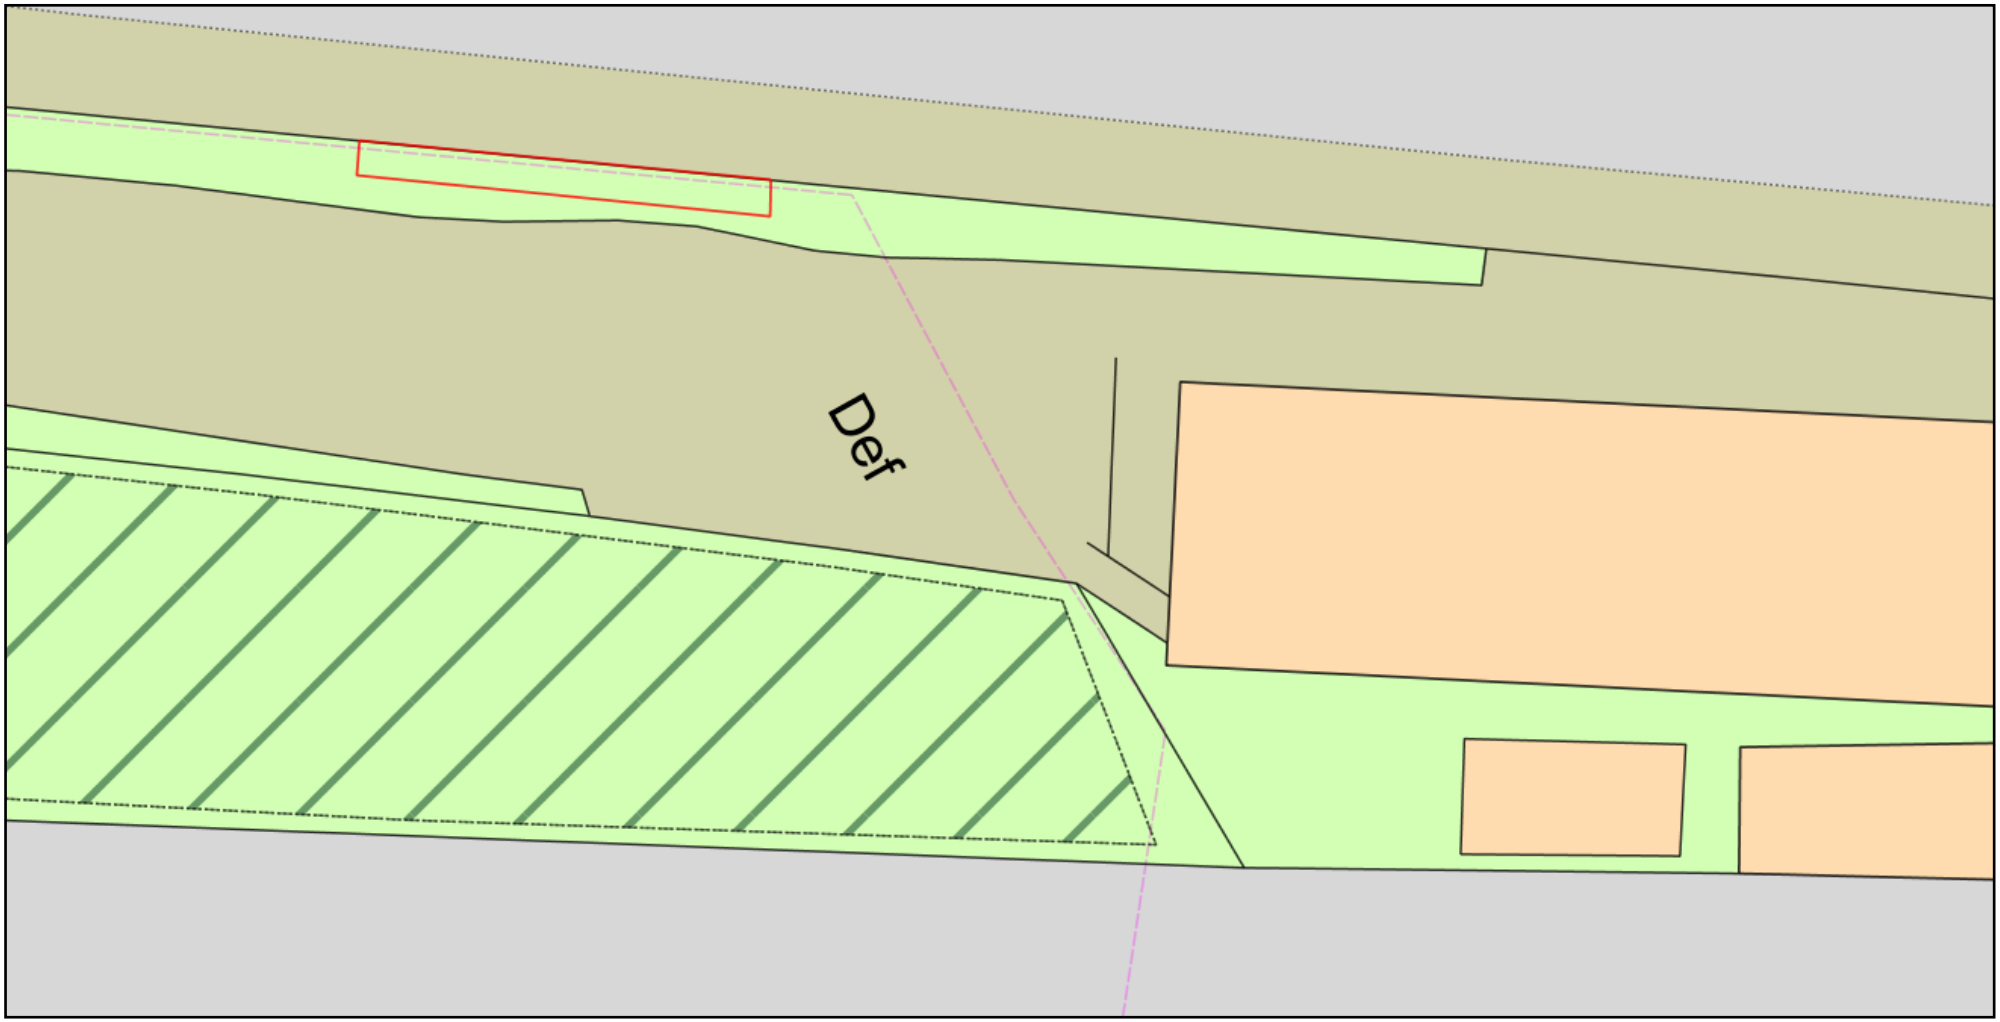

ReQuestaPlan

Plan Produced for:	Shoreham Port Authority
Date Produced:	15 Oct 2018
Plan Reference Number:	TQRQM18288162412806
Scale:	1:200 @ A4

© Crown copyright, All rights reserved. 2018 Licence number 0100042766