

EXISTING SOUTH ELEVATION 1:100



EXISTING EAST ELEVATION 1:100



EXISTING WEST ELEVATION 1:100

1:100 Scale Bar

0m 1m 2m 3m

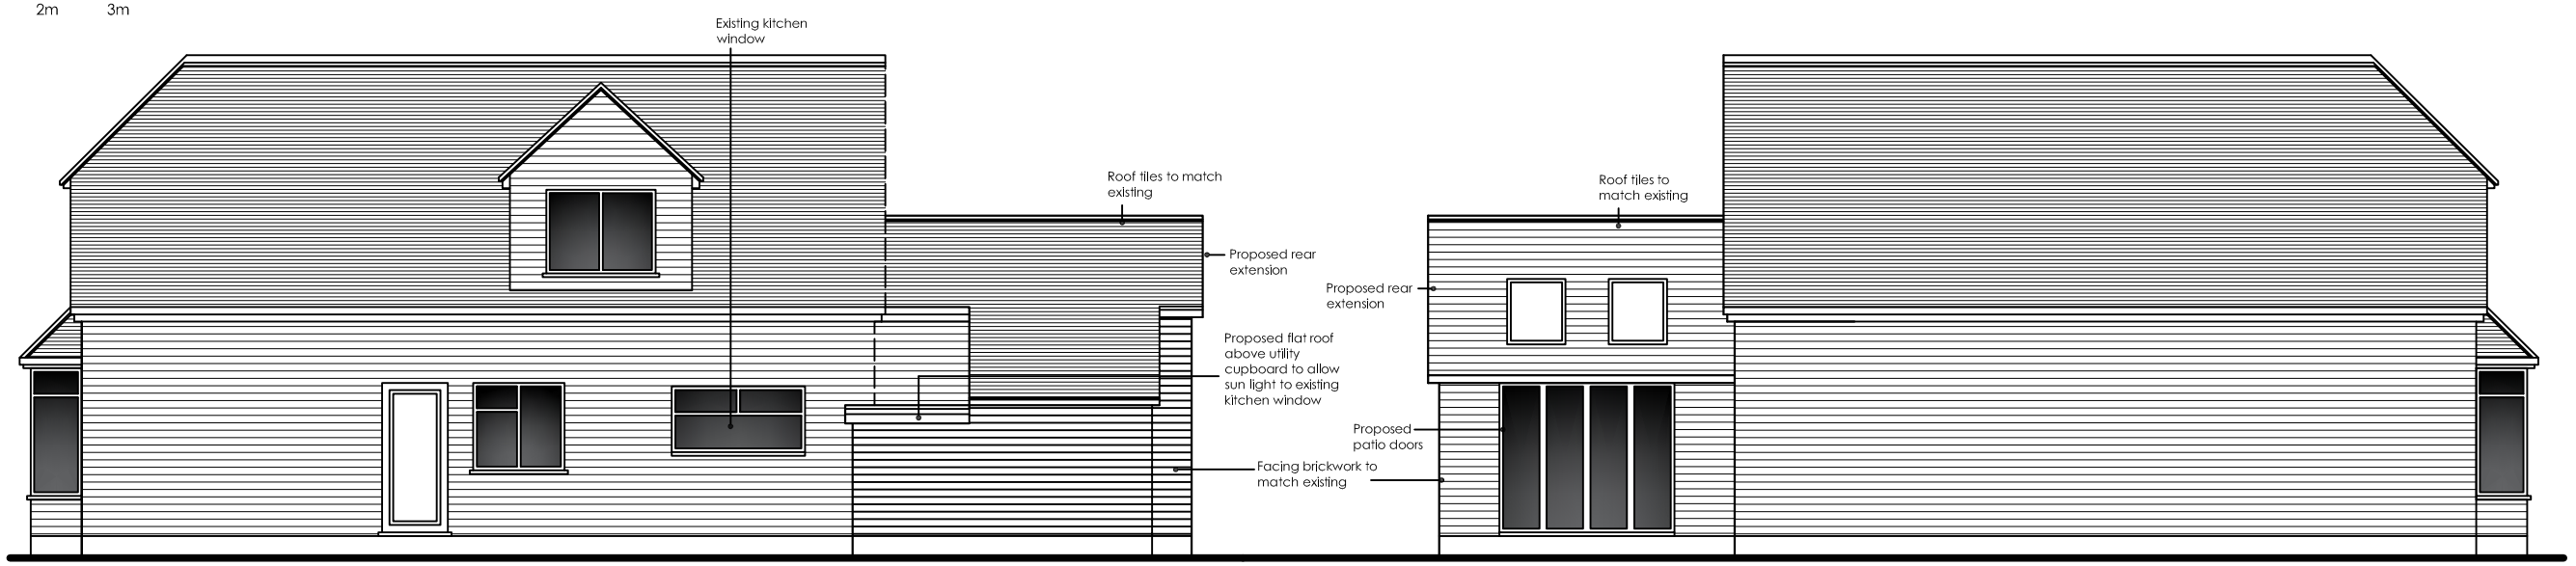

PROPOSED WEST ELEVATION 1:100

PROPOSED EAST ELEVATION 1:100

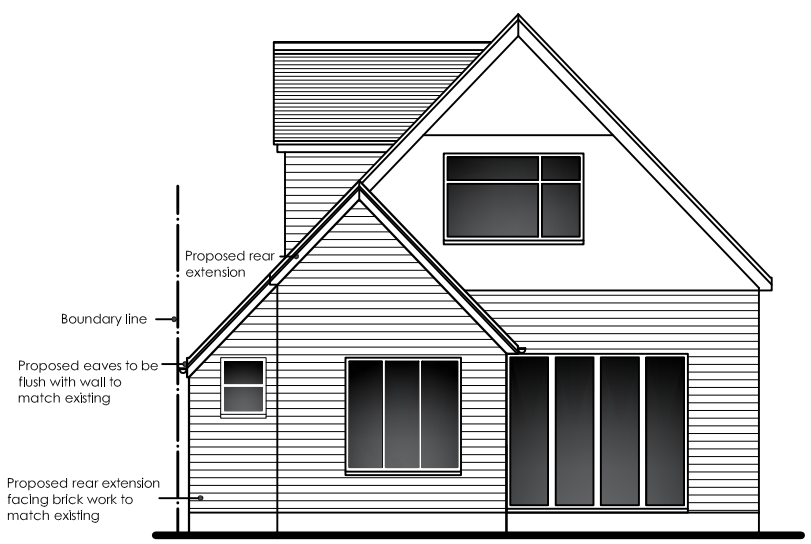

Revisions:
A: 30th April 2018 - part of extension reduced by 550mm

PROPOSED SOUTH ELEVATION
1:100

1:100 Scale Bar

0m 1m 2m 3m

ama
atterbury moore associates
architectural & quantity surveying serivices
Unit 1 Gosling Croft Business Park
Long Furlong
Clapham Worthing
West Sussex BN13 3UT
01903 871131
carl@atterburymoore.co.uk

Address of works:
111 Connaught Avenue, Shoreham

Drawing title:
Proposed Rear Extension

Date:	Scales:	Paper size:	Dwg No:
Feb. 2018	As shown	A3	AD-185-09/A