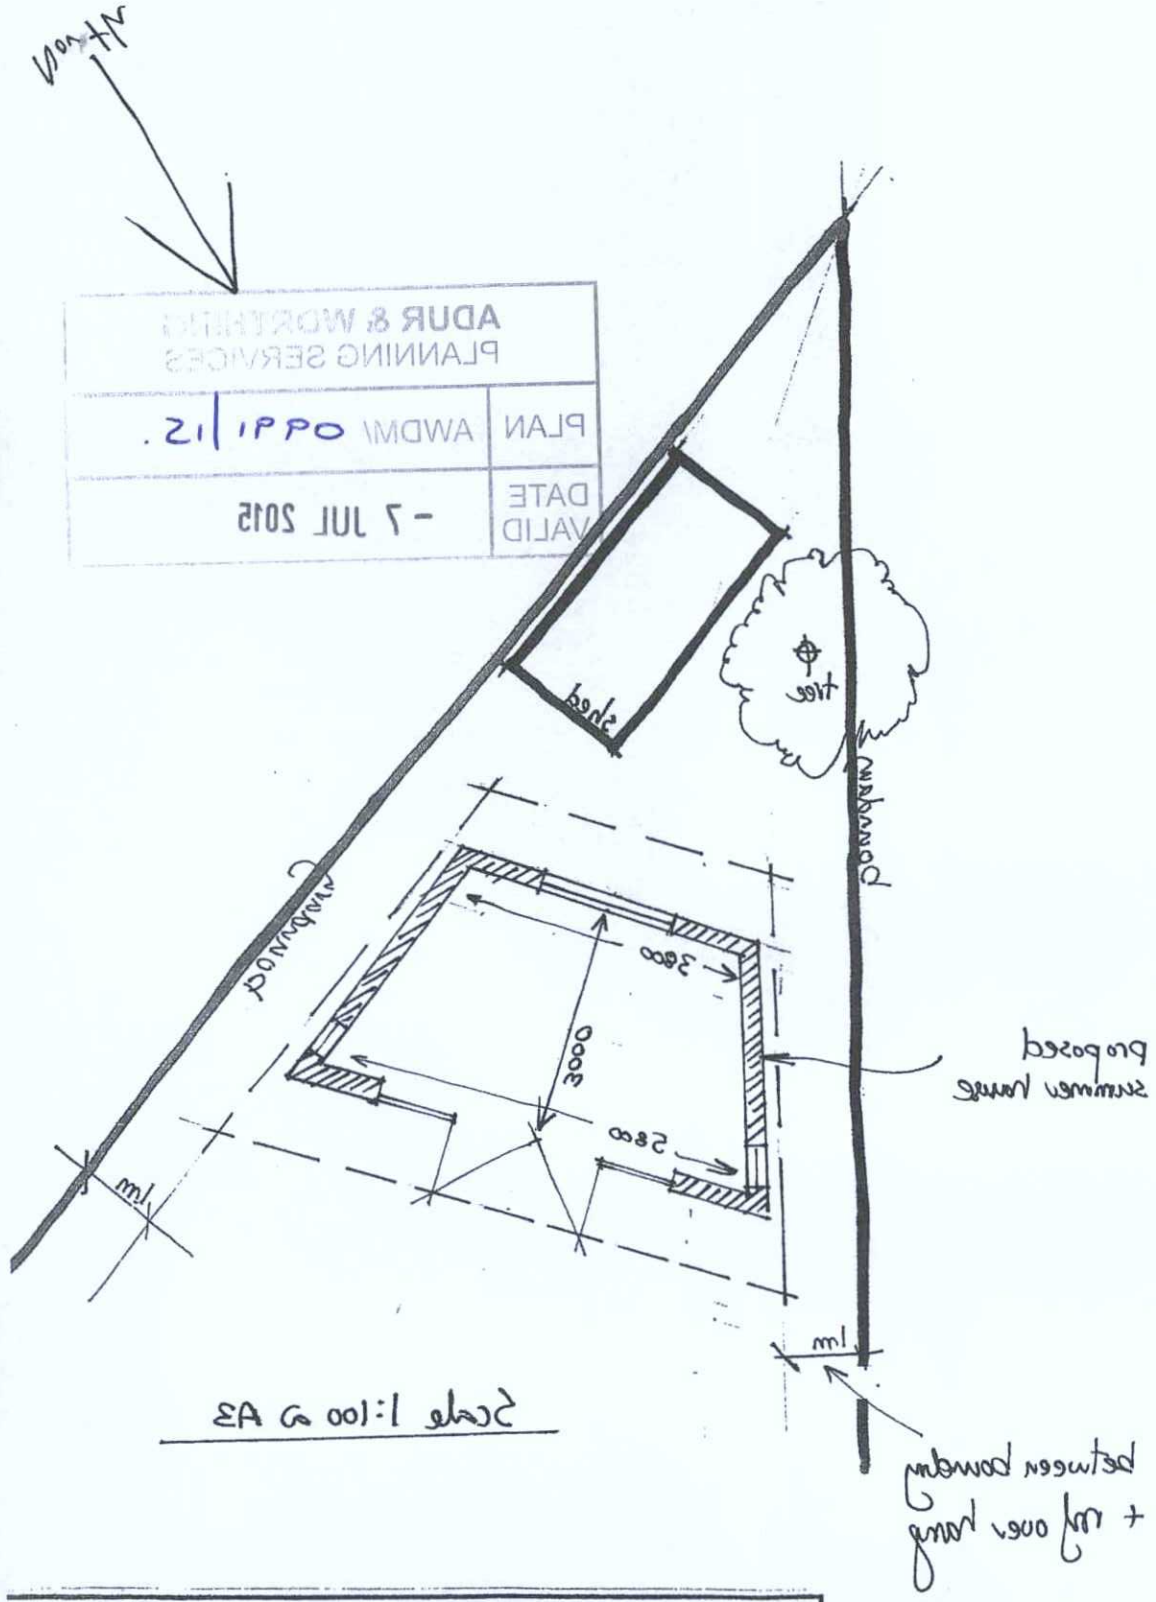

Scale 1:100 @ A3

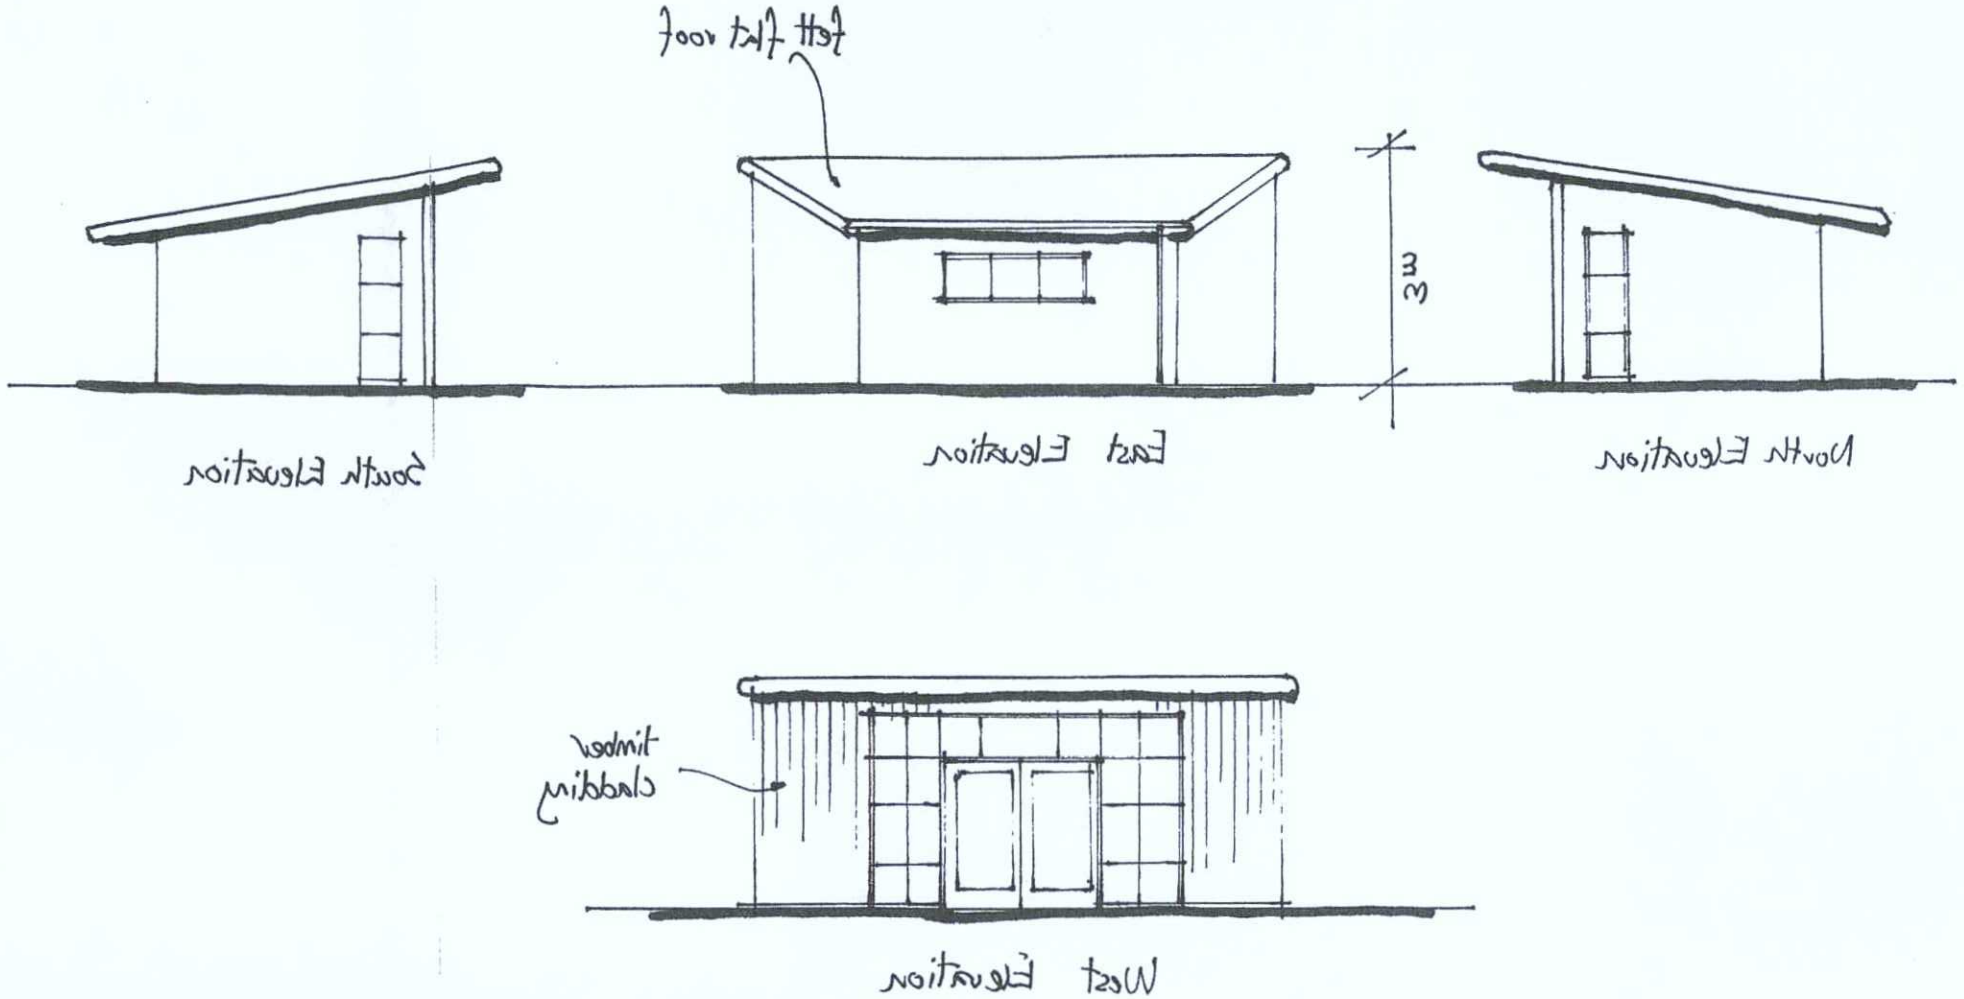

ADUR & WORTHING
PLANNING SERVICES
PLAN AWDM/ 0991/15
DATE VALID - 7 JUL 2015

ADUR & WORTHING
PLANNING SERVICES
PLAN AWDM/ 0991/15
DATE VALID

11 Phoenix Crescent, Southwick.

Proposed Summer House

RICS
Overill Associates Ltd.
Chartered Building Surveyors
5 The Drive
Hove
BN3 3JE
Tel. No. 01293 534400
Fax No. 01273 731267

SCALE 1:50 + 1:100 @ A3	DRG. NO.		REV
DATE 180515	9192	1	
DRAWN MAT			