REVISIONS:

REV:	DATE:		BY: RVW:
A	04.10.2016	The fascia board to the proposed Utility Room is amended to brick upstand with coping stone.	EW

Scale 1:50

0 0.5 1m 2m 5m

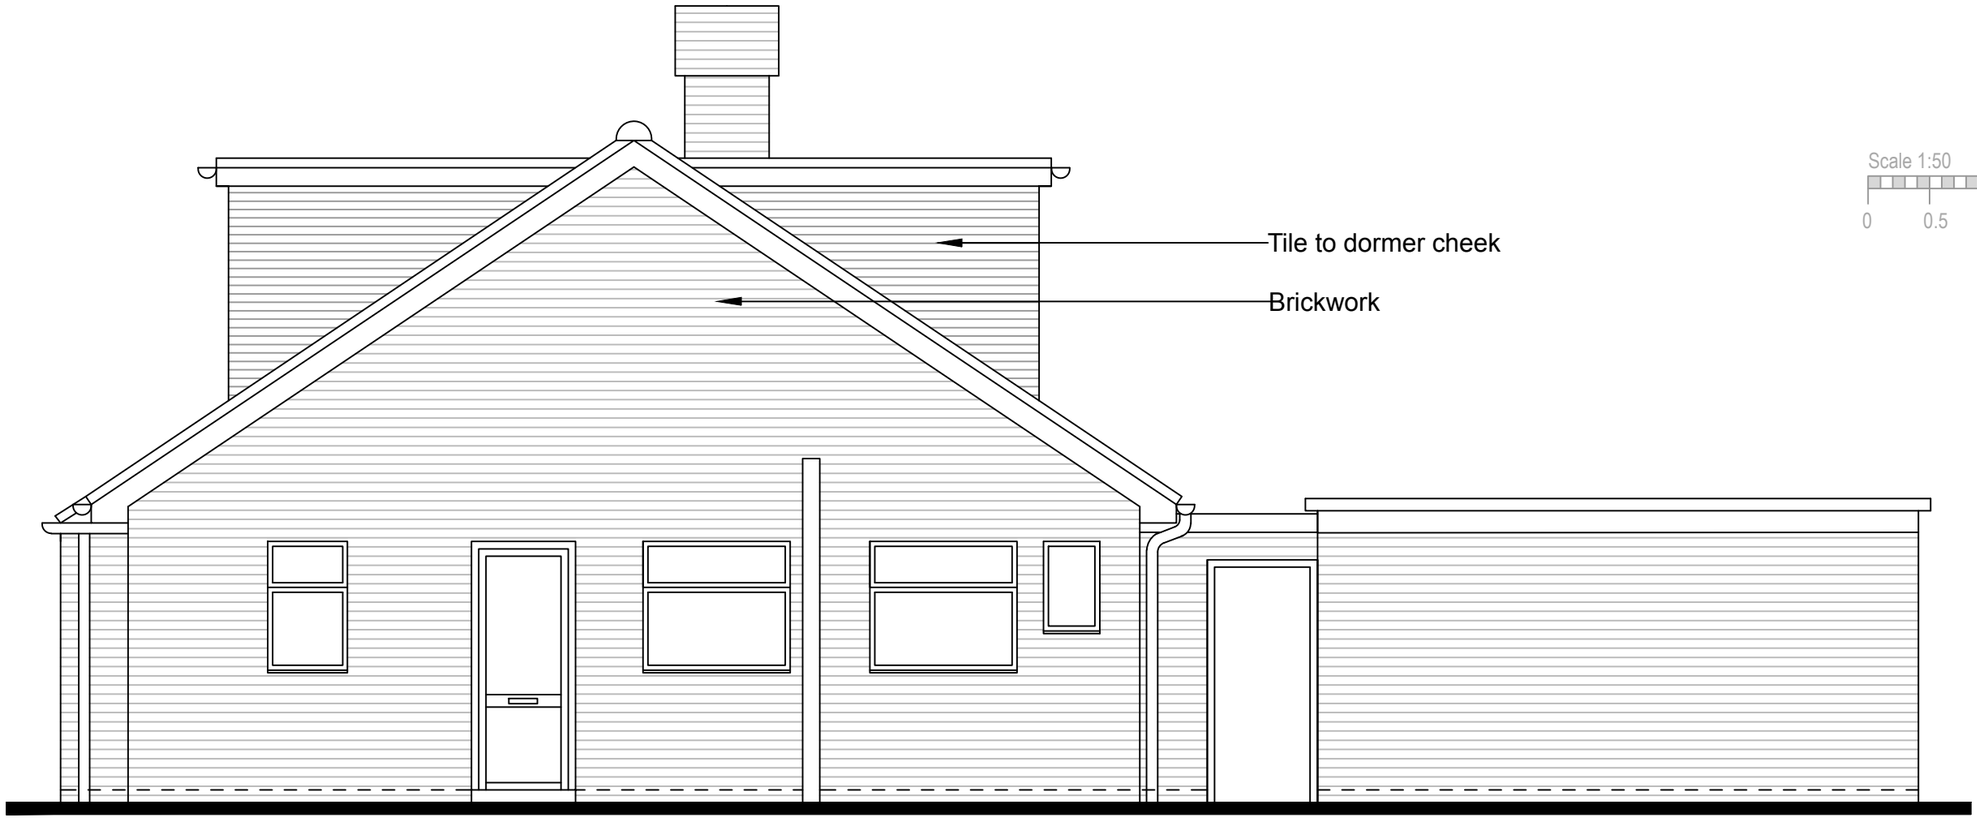

Side (West) Elevation as existing

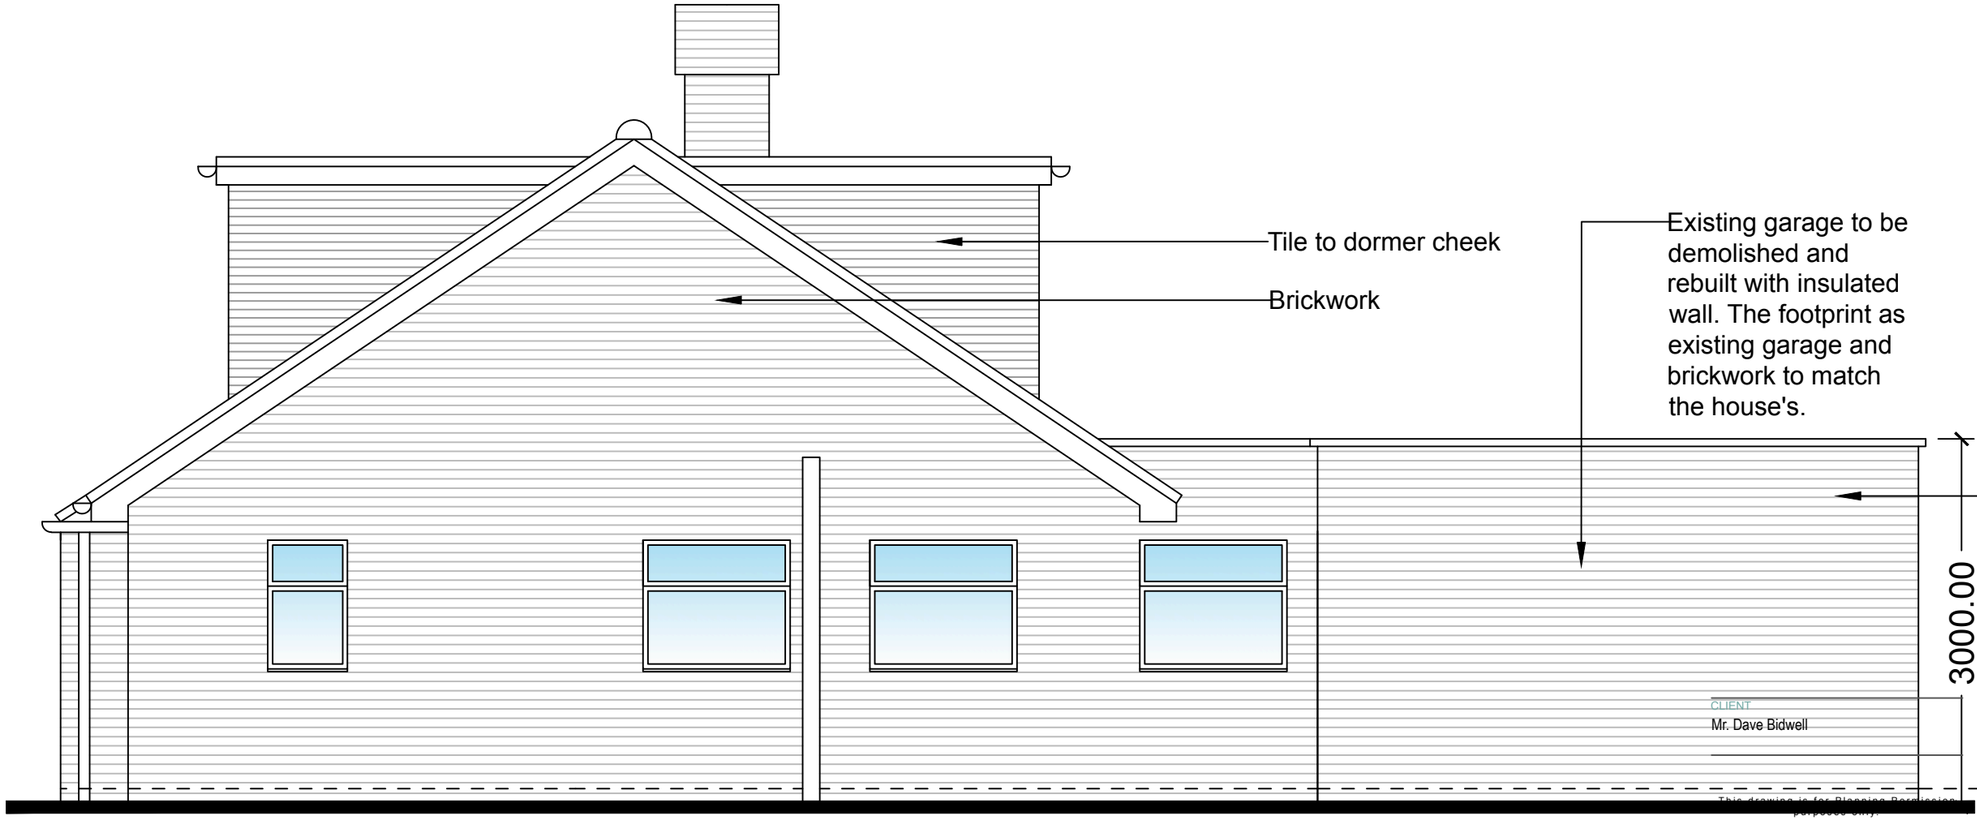

Side (West) Elevation as proposed

CLIENT
Mr. Dave Bidwell

PROJECT
41 Hammy Close
Shoreham by Sea
West Sussex
BN43 6BL

TITLE
Erection of single storey rear extension
Side Elevation as existing & proposed

STATUS
Planning

DATE
July 2016

SCALE @ A3
1:50

DRAWN BY
Edward Wong

REVIEWED BY
Edward Wong

DRAWING NUMBER
E PL 10A