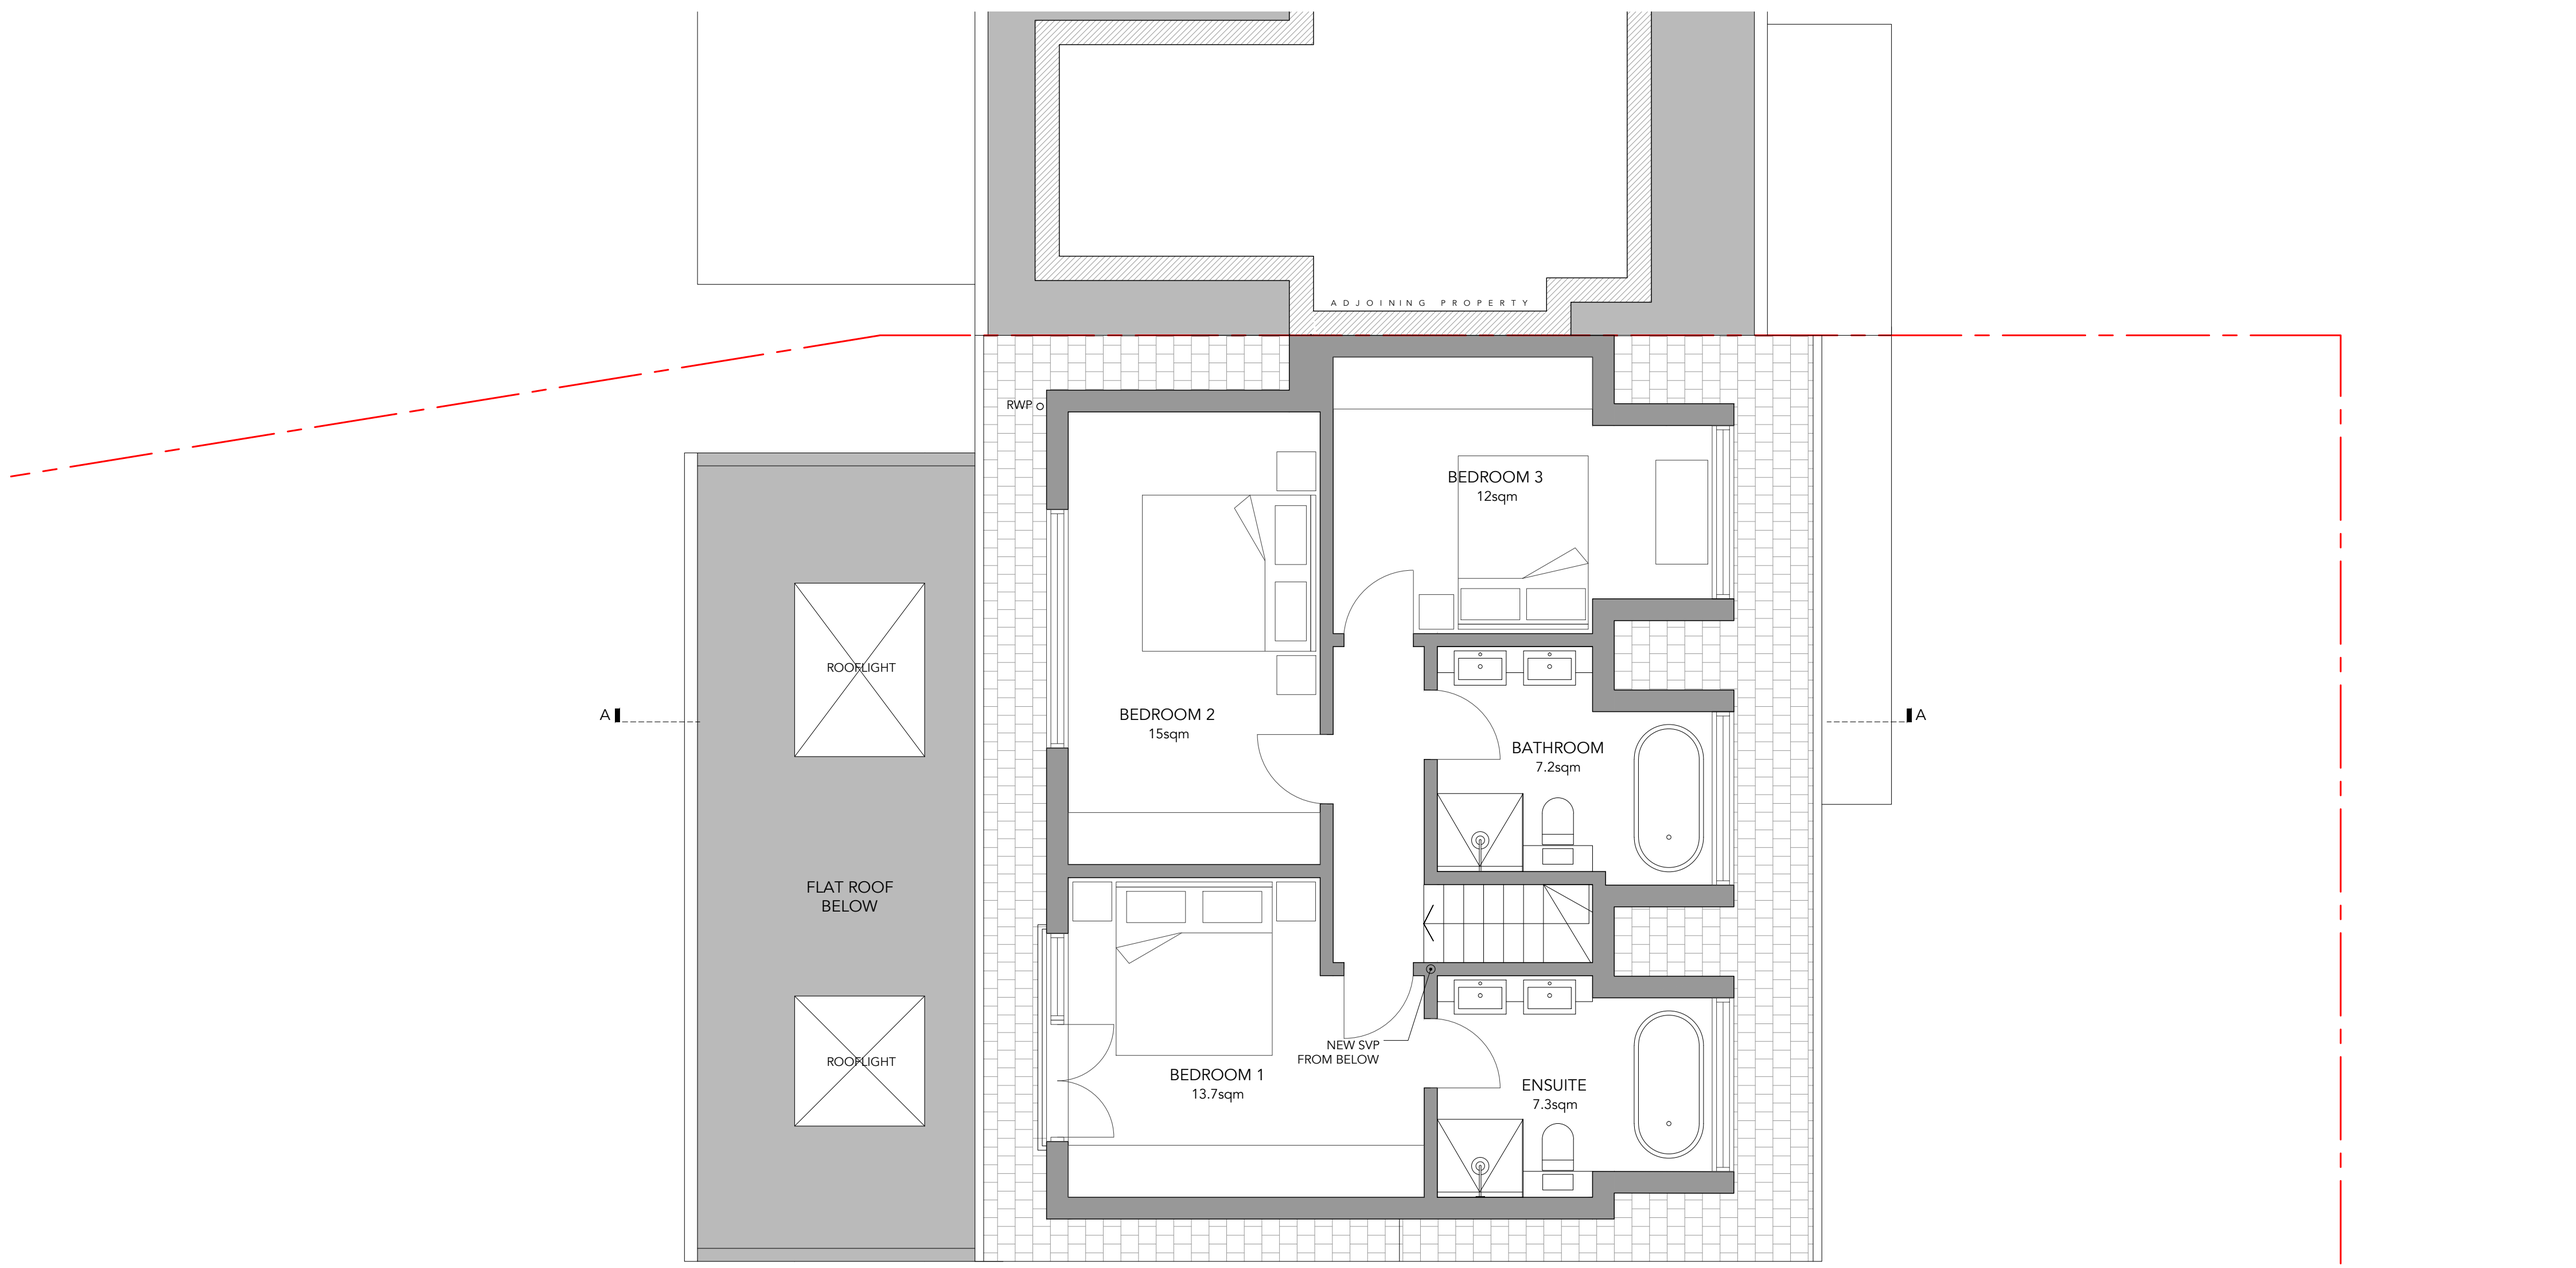

Proposed First Floor Plan

Scale 1:50

0 0.5m 1m 2.5m

ALL DRAWINGS TO BE READ IN CONJUNCTION WITH ENGINEERS DRAWINGS.

ALL DIMENSIONS TO BE CONFIRMED ON SITE

KEY:

EXISTING

PROPOSED

DEMOLITION

Information contained within this drawing is the sole copyright of the Designer and is not to be reproduced without express permission. No implied licence exists. This drawing should not be used for land transfer or valuation purposes. Do not scale from this drawing. While every attempt has been made to represent dimensions accurately, all dimensions and levels are to be checked on site by the contractor. Issued for the indicated purpose only. Drawing errors and omissions to be reported to the designer.

Client			
Project	1 Adur Road	Project No.	2106
Status	Planning	Drawn By	MF
Scale	1:50 @ A2	Date	12-08-2021
Drawing	Proposed First Floor Plan		
Drawing No.	2106-ADU-PR-GA-01-A		