COACH HOUSE, 26 MARLBOROUGH PLACE, BRIGHTON, EAST SUSSEX, BN1 1UB
TEL: 01273-701070 FAX: 01273-709070

GRAVES JENKINS

ADUR & WORTHING
~~PLANNING SERVICES~~

PLAN	AWDM/0044/13
DATE VALID	15 JAN 2013

PLAN No.

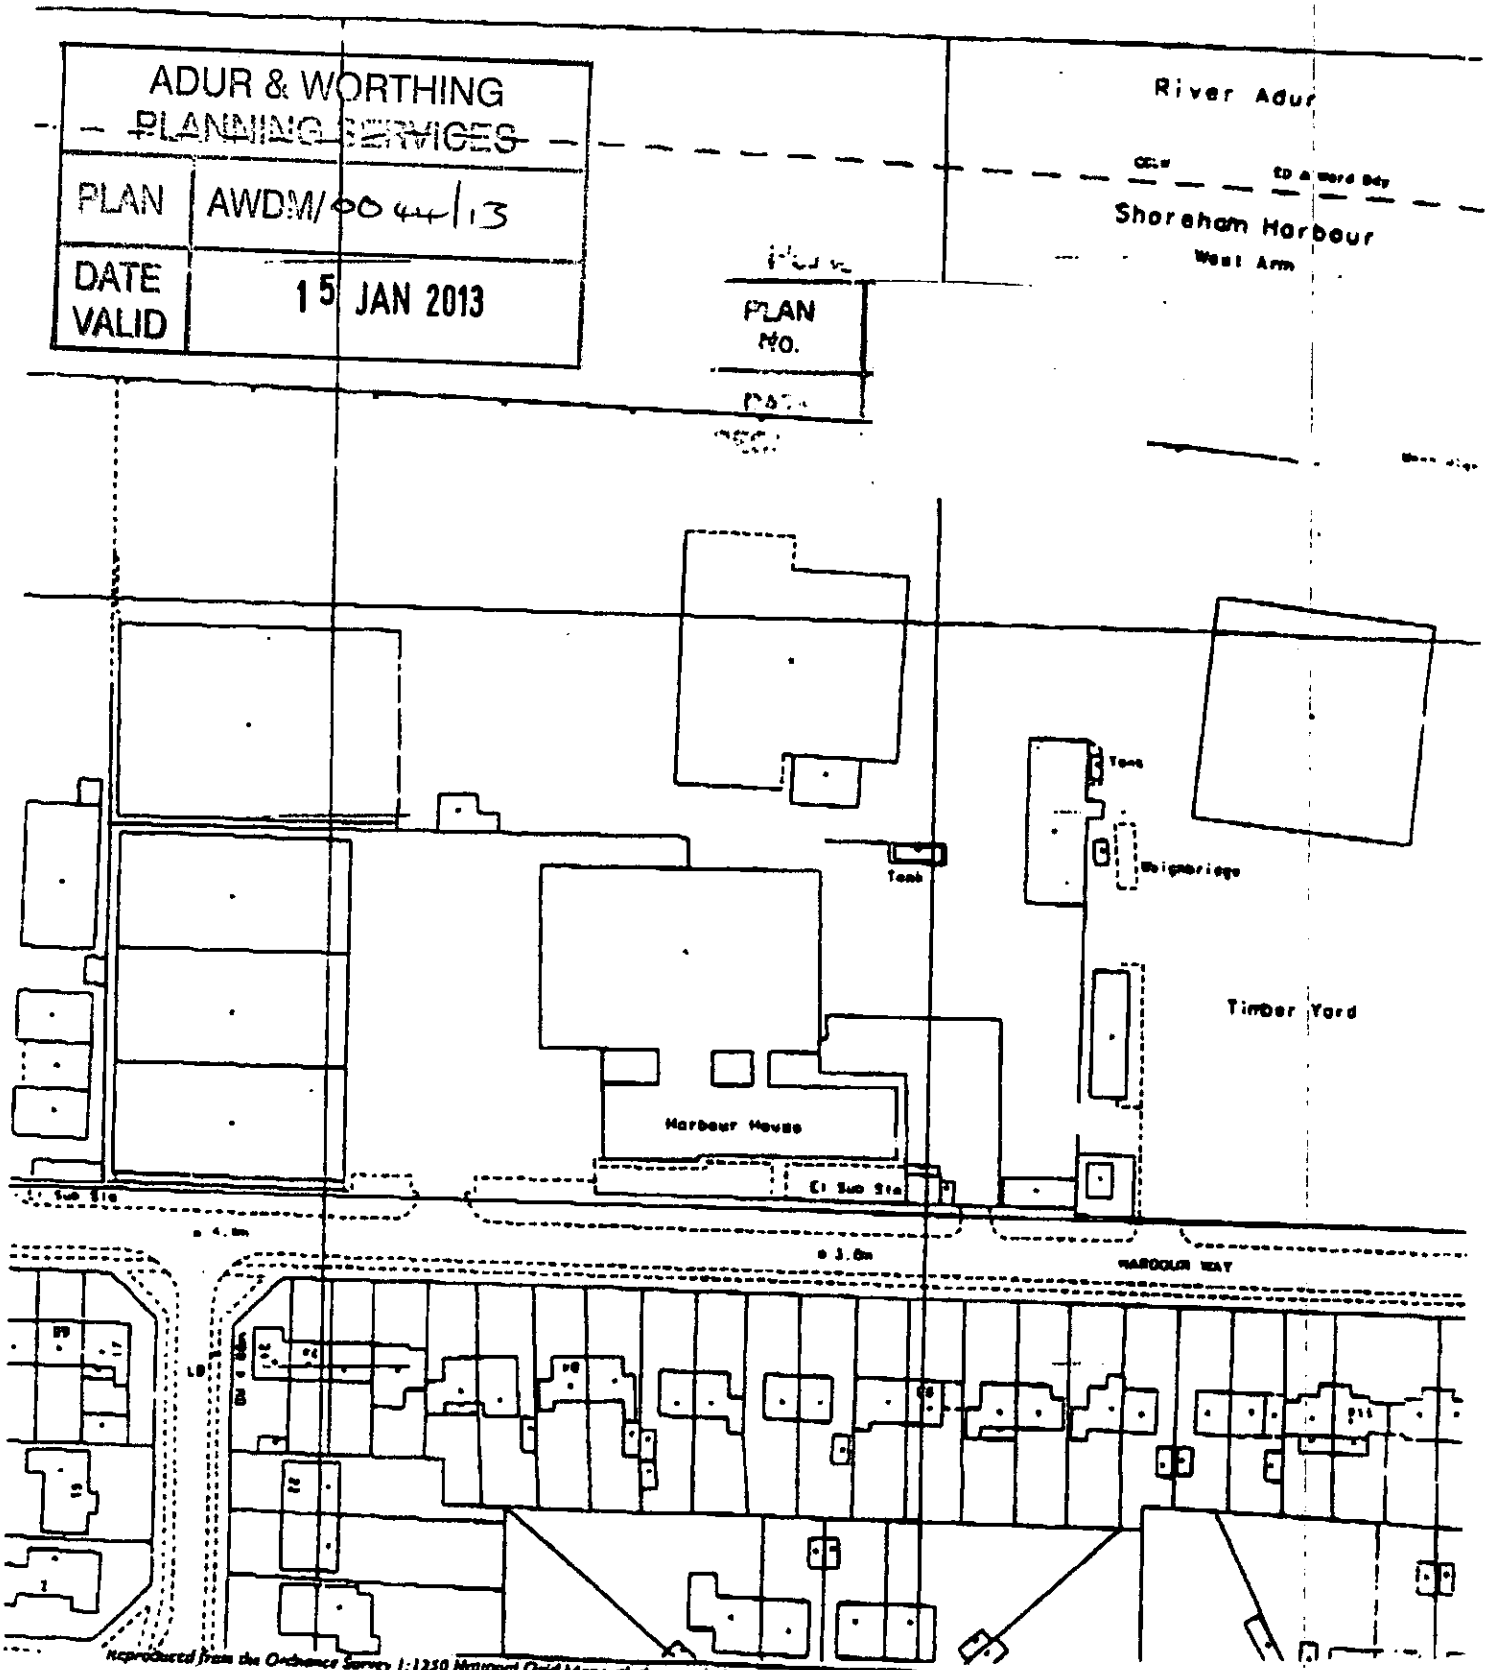

Reproduced from the Ordnance Survey 1:1250 National Grid Map with the permission of the Controller of H.M. Stationery Office. Crown Copyright. Graves Jenkins, The Coach House, 26 Marlborough Place, Brighton, BN1 1UB. Licence No: ES 746126001.
This plan is published for the purposes of identification only and although believed to be correct, its accuracy is not guaranteed and it does not form part of any Contract.