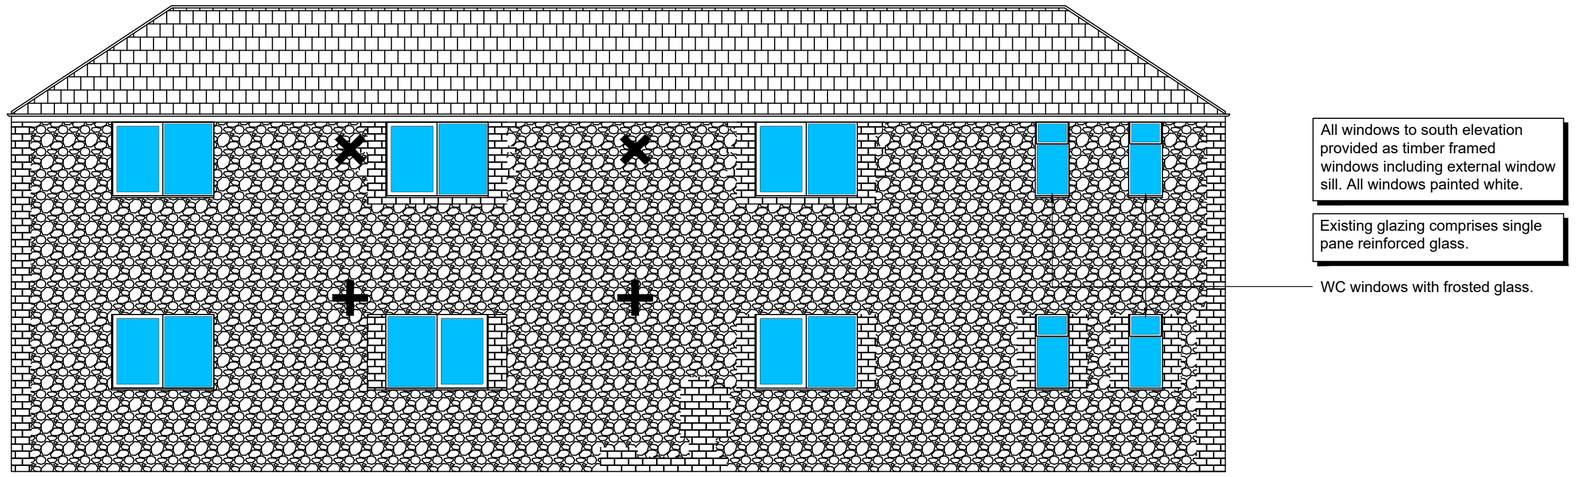

All windows to south elevation provided as timber framed windows including external window sill. All windows painted white.

Existing glazing comprises single pane reinforced glass.

WC windows with frosted glass.

Existing South Elevation
(1:50)

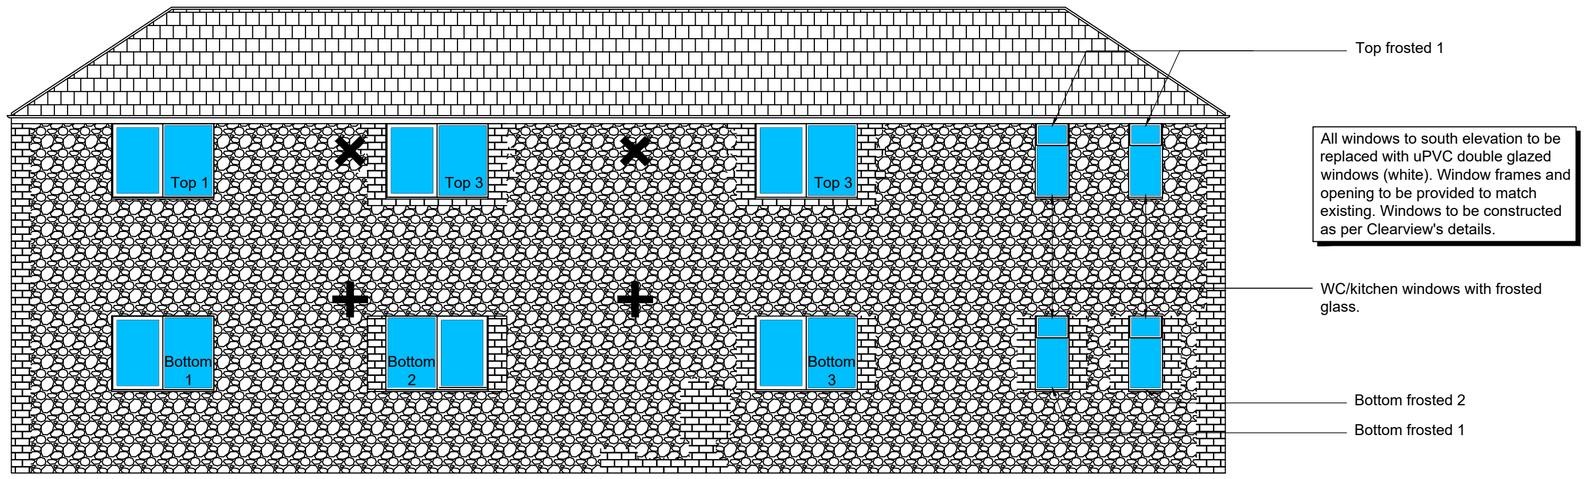

Top frosted 1

All windows to south elevation to be replaced with uPVC double glazed windows (white). Window frames and opening to be provided to match existing. Windows to be constructed as per Clearview's details.

WC/kitchen windows with frosted glass.

Bottom frosted 2

Bottom frosted 1

Proposed South Elevation
(1:50)

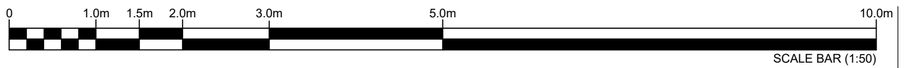

Revision:	Date:	Description:
A	18.03.2025	Windows Labelled

PHILIP GOACHER ASSOCIATES
Consulting Civil and Structural Engineers
Park House • 122A Newland Road • Worthing • West Sussex • BN11 1LB
TEL: 01903 217723 • FAX: 01903 821987 • EMAIL: mail@pgoacher.co.uk
www.pgoacher.co.uk

Scale(s): 1:50@A2
Date: MAR'25
Engineer: JB
Checked: PJG

Philip Goacher Associates
122a Newland Road, Worthing
Existing and Proposed Elevation

Project No: 25068
Drawing No: 001
Revision: A