



South Elevation

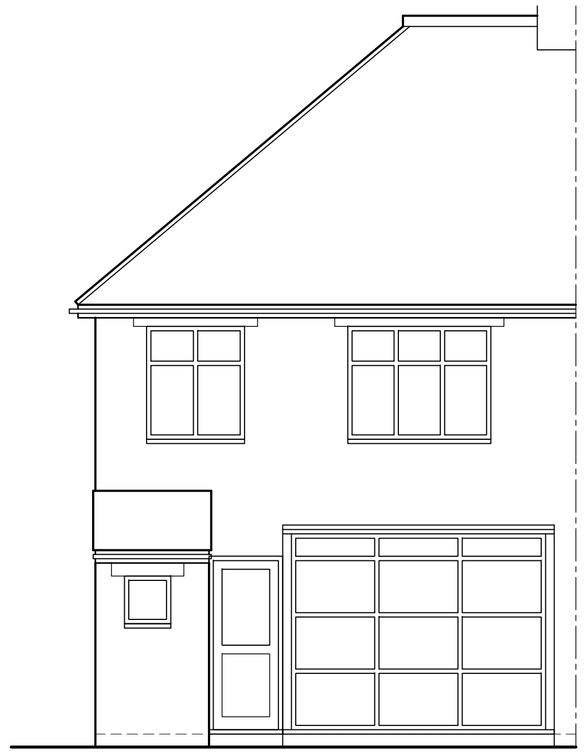


East Elevation

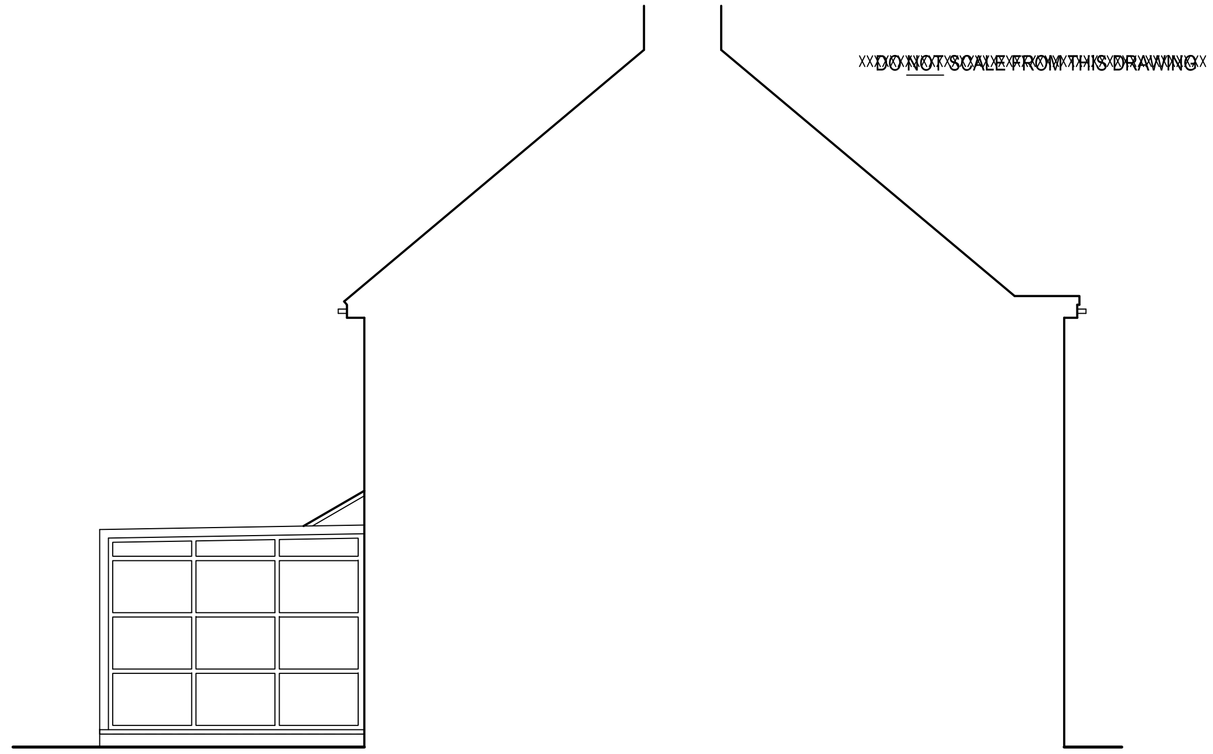


XXDO NOT SCALE FROM THIS DRAWINGXX


North Elevation

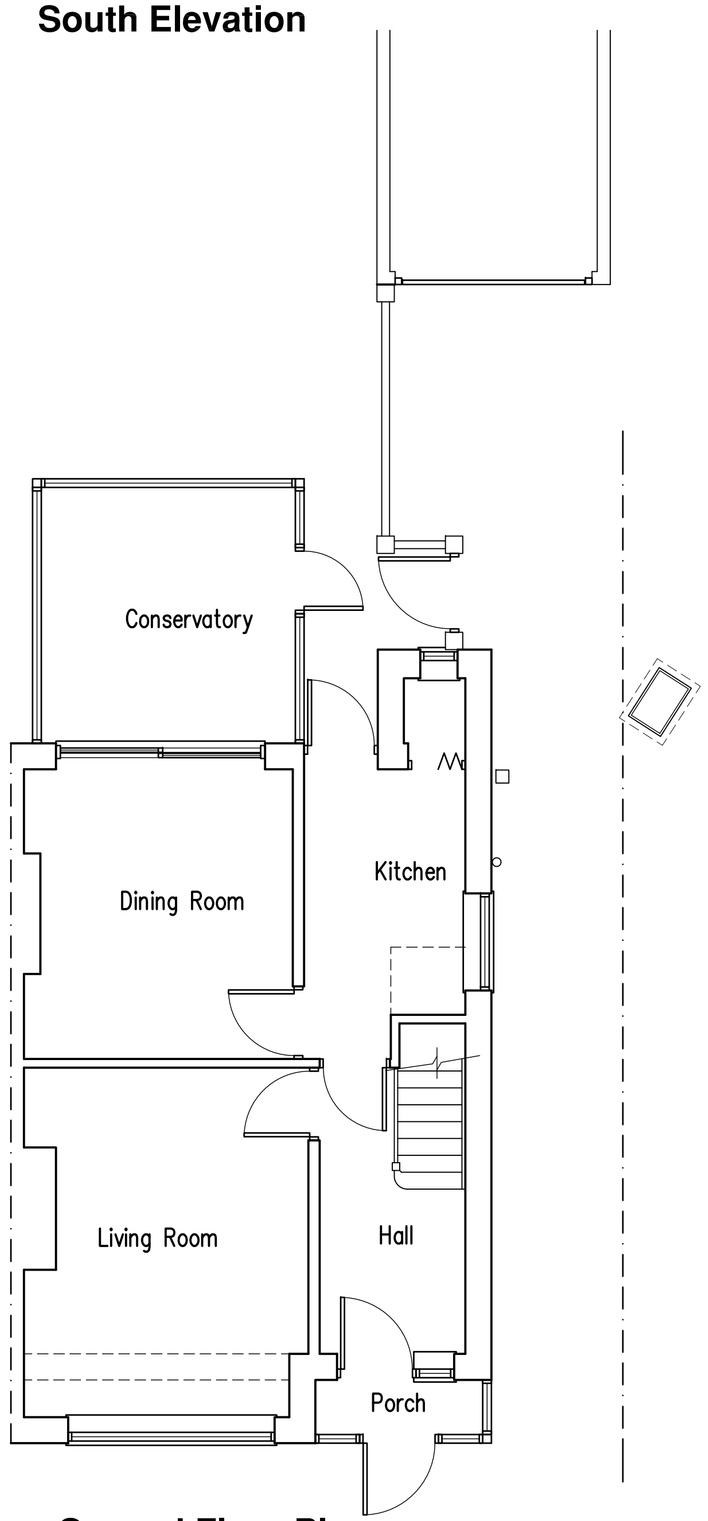


Ground Floor Plan

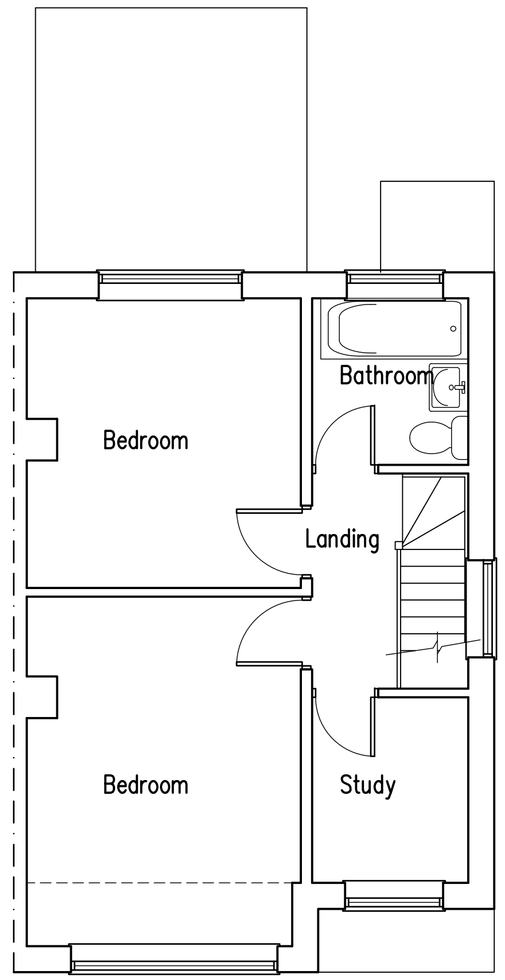


First Floor Plan

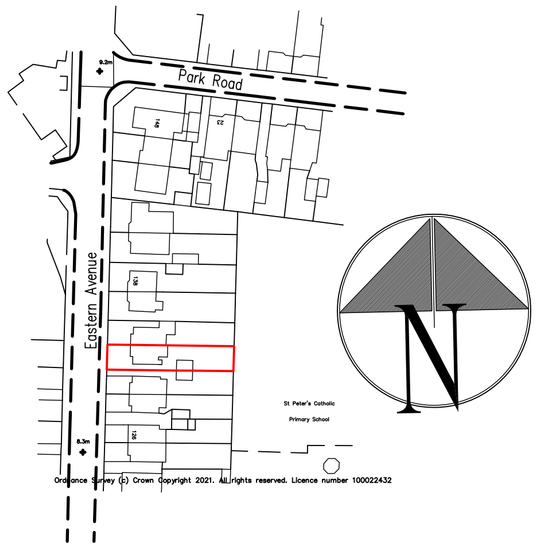

Location Plan 1:1250

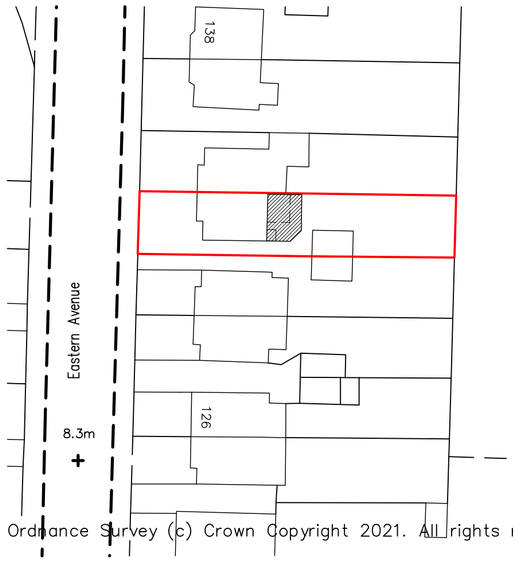

Block Plan 1:500

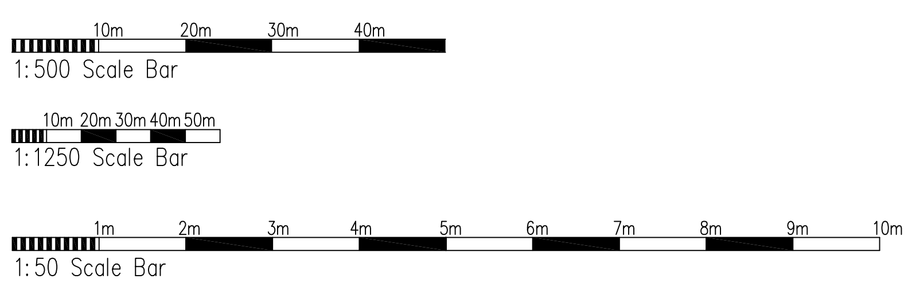

Proposed Single Storey Rear Extension & Internal Alterations at: 132 Eastern Avenue, Shoreham-By-Sea, West Sussex

rja Planning & Building Consultants Ltd.
1st Floor
10 High Street
Shoreham-By-Sea
West Sussex BN43 5DA
t: 01273 467297 mob: 07971 375739
e: rex@rjapbc.co.uk web: www.rjapbc.co.uk

Chartered Institute of Architectural Technologists

PROJECT: 132 Eastern Avenue, Shoreham-By-Sea BN43 6PE			
DRAWING TITLE: Existing Floor Plans & Elevations			
CLIENT: Mr & Mrs J. Dalby	DWG NO: 21826-02	REVISION:	
SCALE: 1:50 @ A1	DATE: 22.02.21	DRAWN: rex	