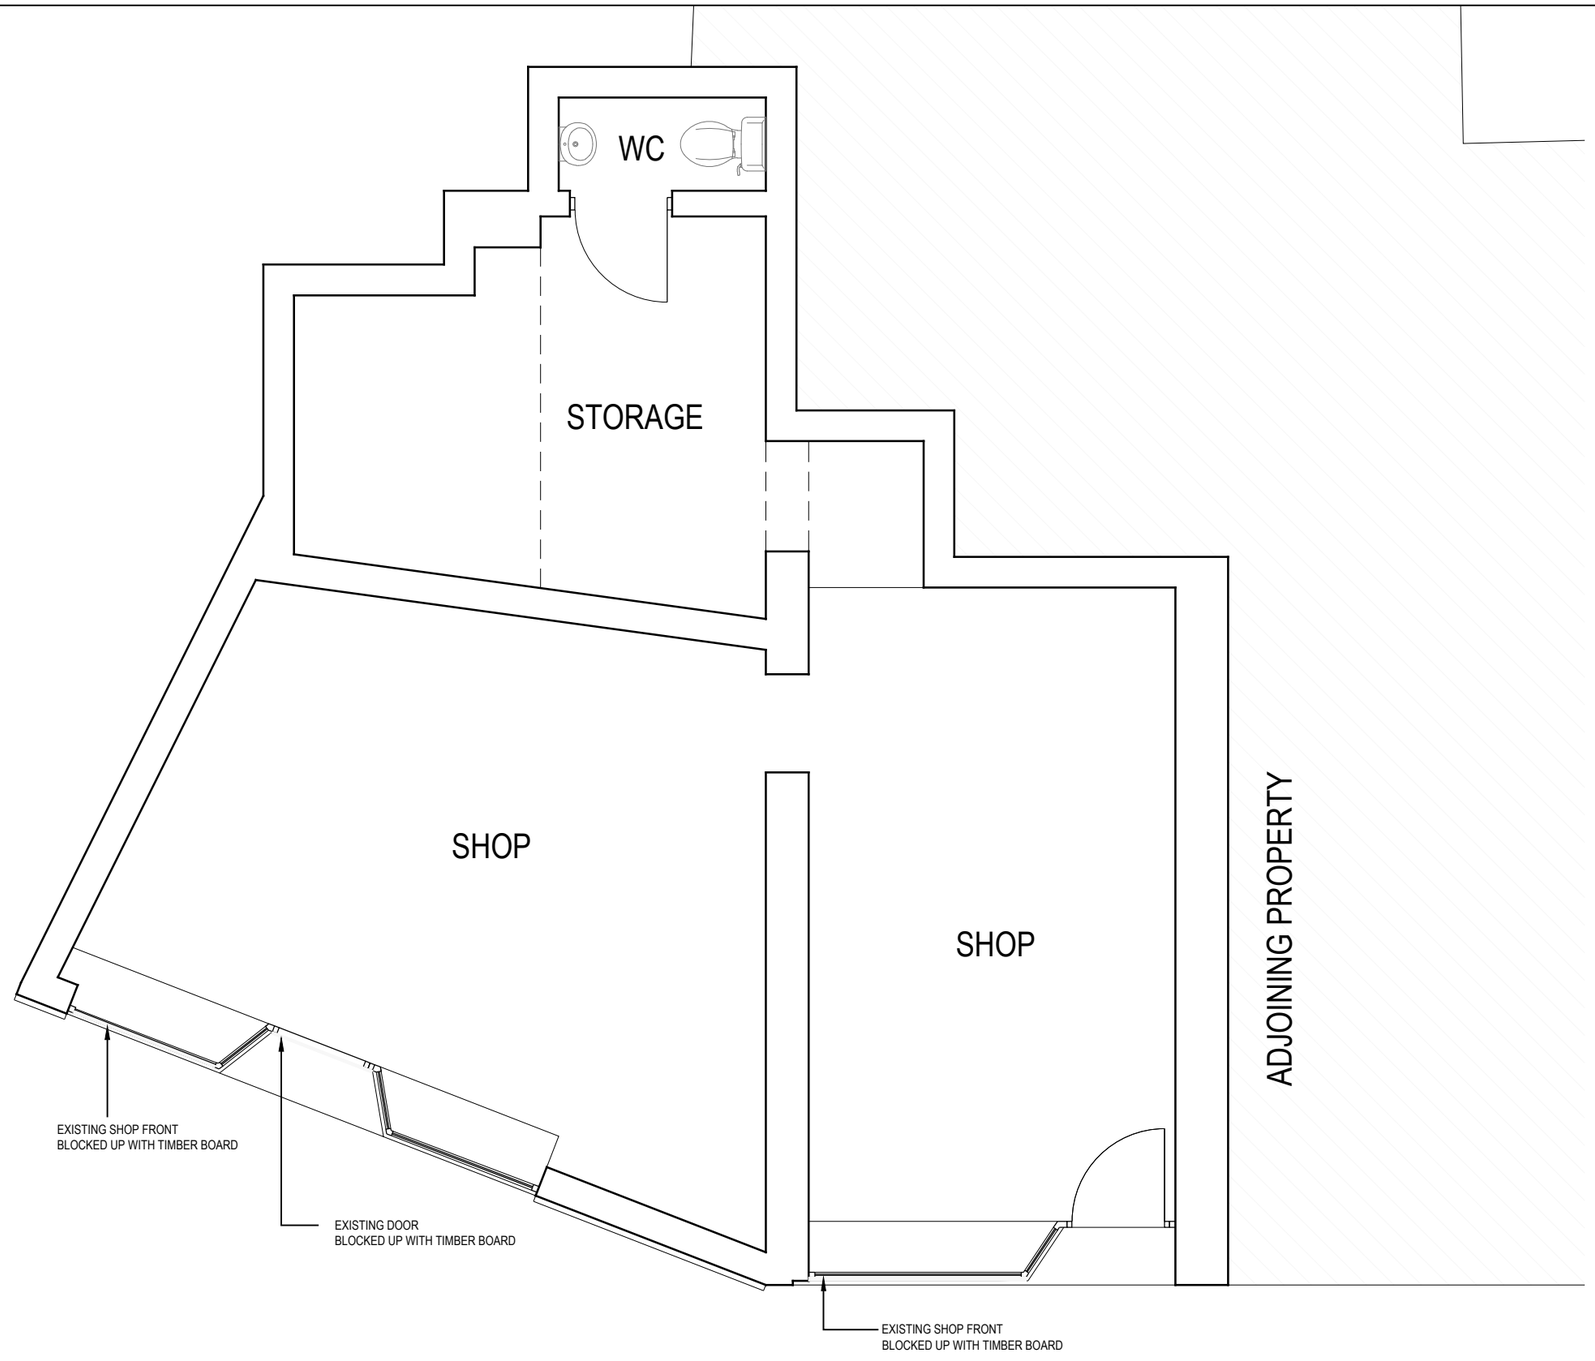


EXISTING GROUND FLOOR PLAN

For guidance only. Do not scale off this drawing

1:20 0 200mm 400mm 600mm 800mm 1000 1200 1400 1600 1800 2000
1:100 0 1m 2m 3m 4m 5m 6m 7m 8m 9m 10m
1:50 0 1m 2m 3m 4m 5m
1:5 0 100mm 200mm 300mm 400mm 500mm

CRAFTED SPACES
ARCHITECTURE + URBANISUM
DESIGNING WITH SOCIAL ECONOMICAL & ENVIRONMENTAL SUSTAINABILITY
(M) 07973988297

Applicant:
MR AND MRS JEYANANTHAN

Job Title:
TARRING NEWS AND WINE, 3-4 MARKET HOUSE, CHURCH ROAD, WORTHING, BN13 1HF

Drawing Title:
EXISTING GROUND FLOOR PLAN

Scale: 1:50	Drawing No.	Print Size	Revision
Date: 15/05/2024	PA-2401-01	A3	

Drawing Status
FOR PLANNING APPLICATION

© CRAFTED SPACES ARCHITECTURE AND PLANNING LTD