


0 10
Scale in Meters

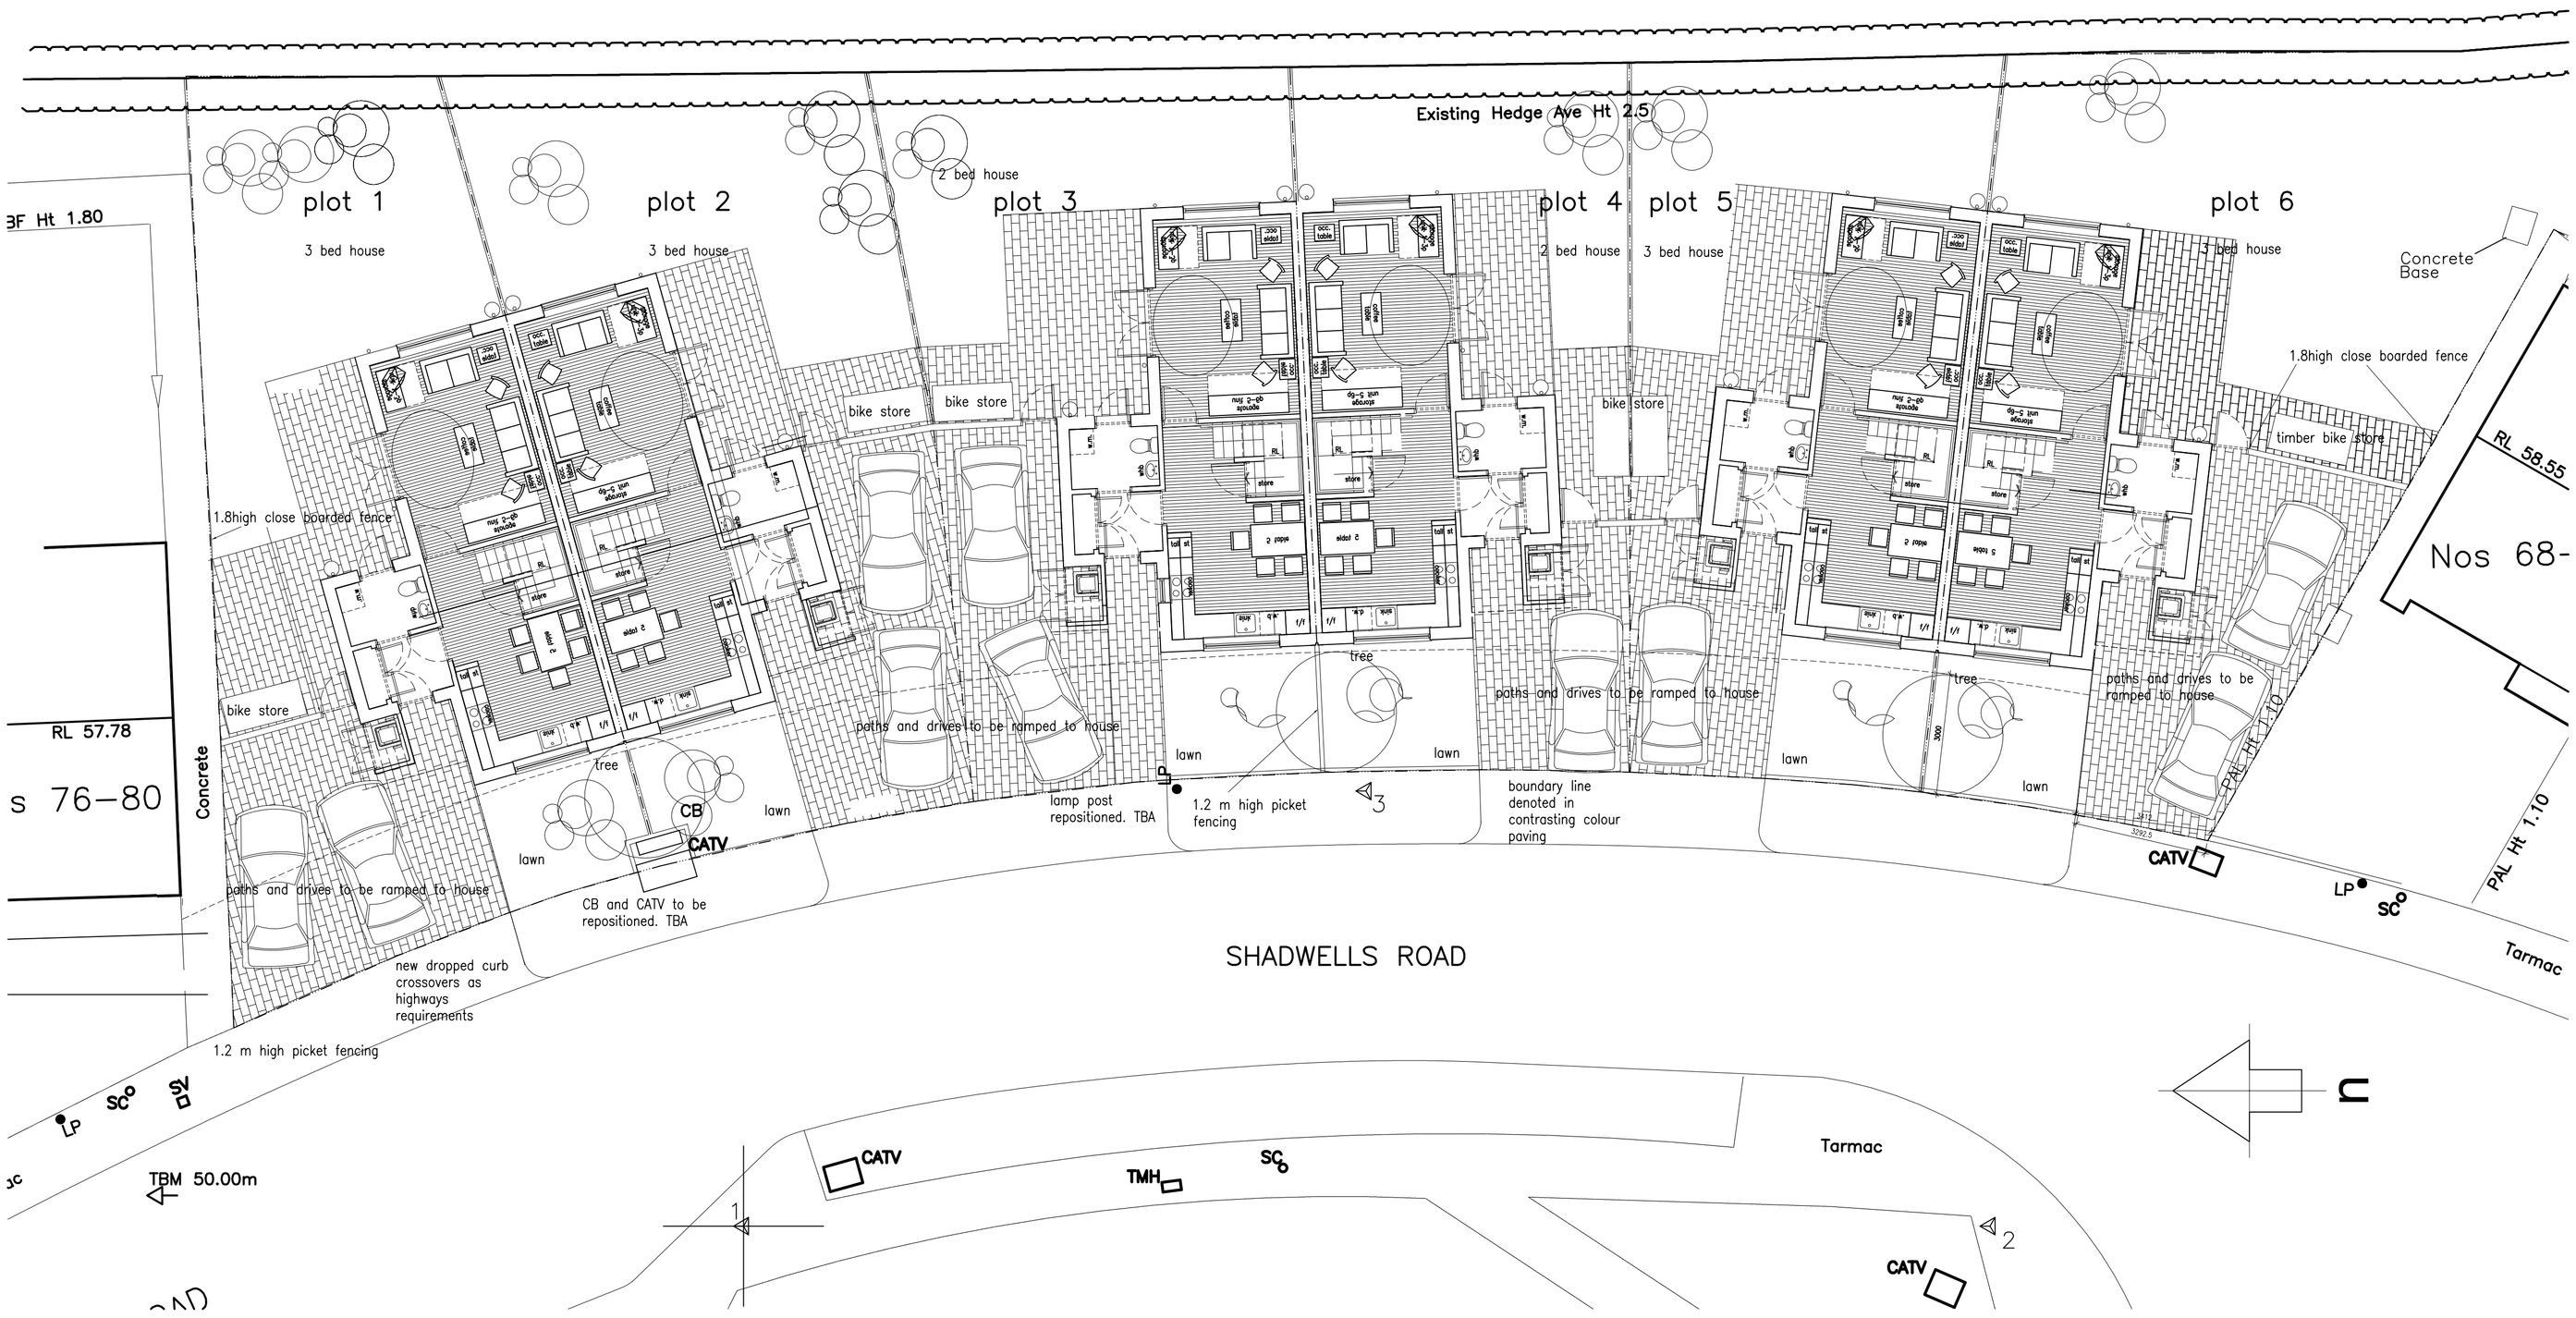


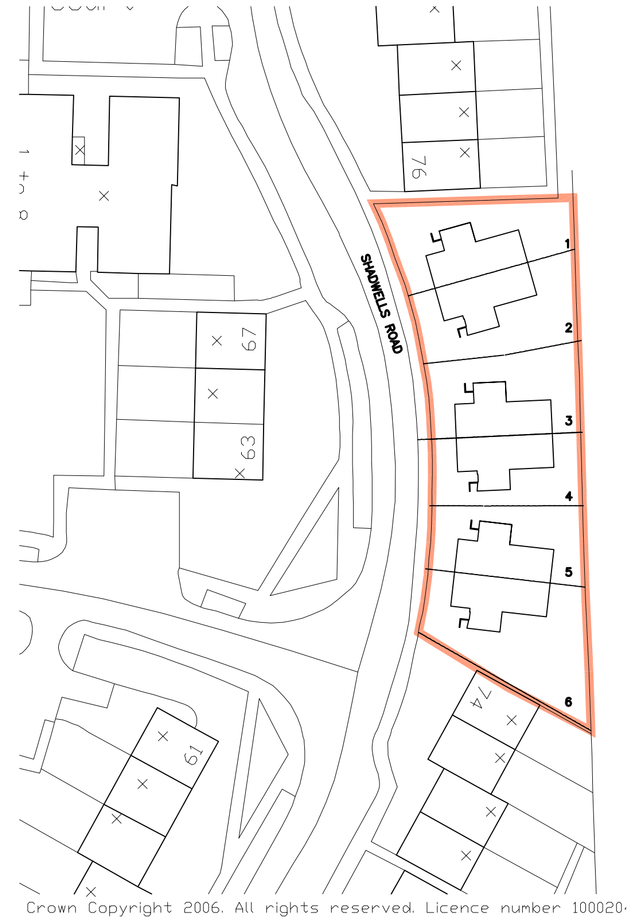

Block Plan 1:500

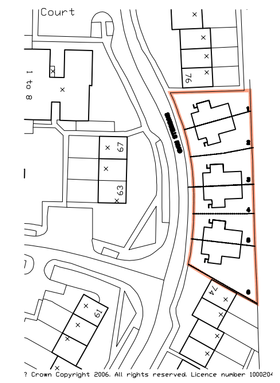

Location Plan 1:1250

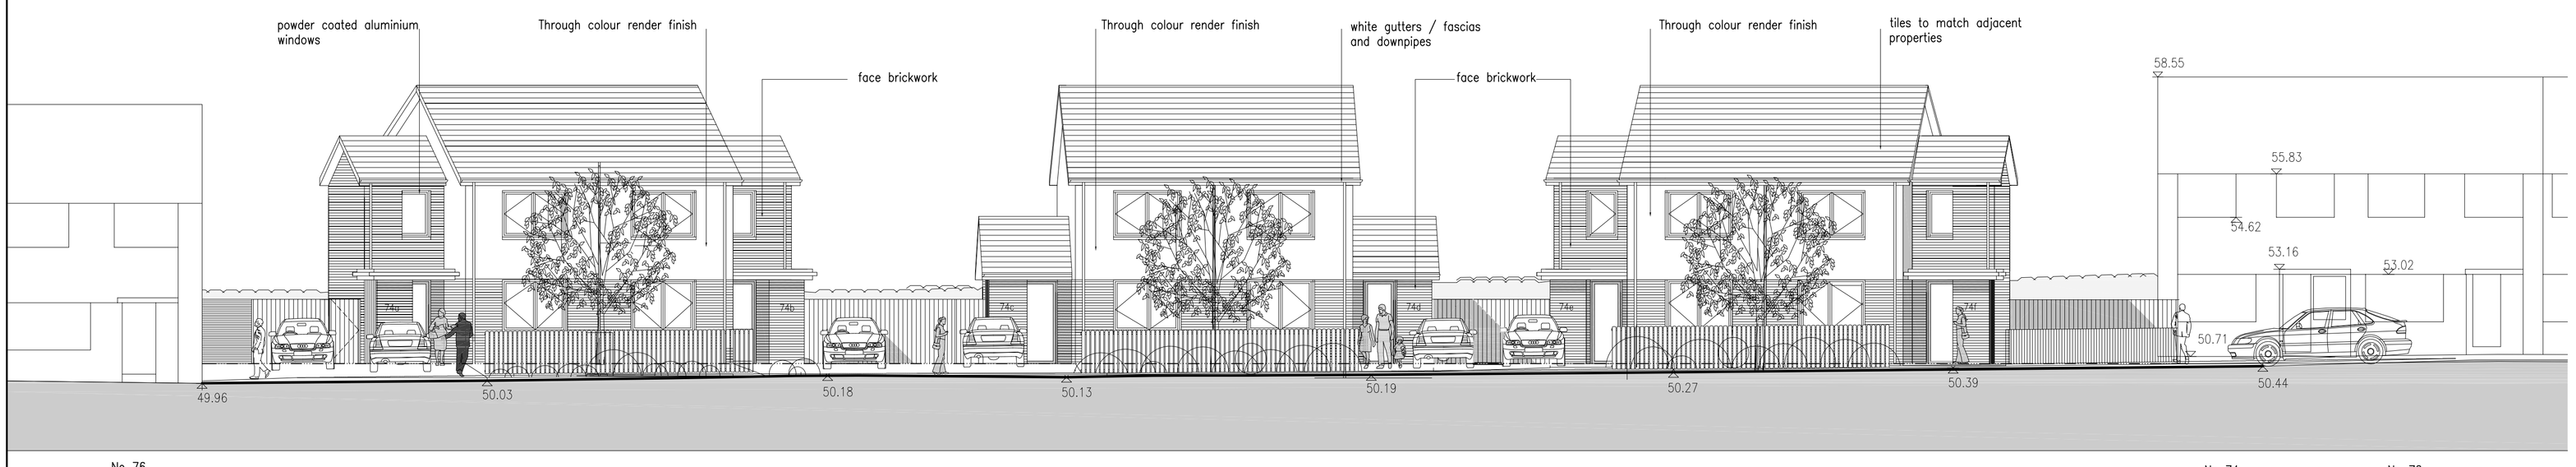

Street Elevation to Shadwells Road (West Elevation)

DATUM 45.00m

rev.	date	comment	auth.
B	26.09.07	roofs amended–materials amended	CP
A	03.07.07	Sedum roofs omitted –sweet chestnut omitted	–

amendments

drp architects

client
Southern Housing Group

job
Shadwells Road
Lancing
West Sussex

drawing number
2929.PL.01

revision
B

drawing title
Proposed Site Plan & Elevations
PLANNING

drawn by
CP

checked by
SA

riba work stage
D

date
June 07

scale/original sheet size
1:100@A1

Do not scale off drawing
Check all dimensions on site before all work is commenced
All goods materials workmanship to conform with current building regulations BSS and COP's
© Copyright DRP Architects Ltd.

Internal Drawing Reference: s/2929/autocad/Planning/shadwells road

drp architects limited
87-88 upper lewes road
Brighton
bn2 3ff
telephone 01273 888080
facsimile 01273 888060
email info@drparchitects.co.uk
www www.drparchitects.co.uk