BLOCK PLAN. SCALE 1:500

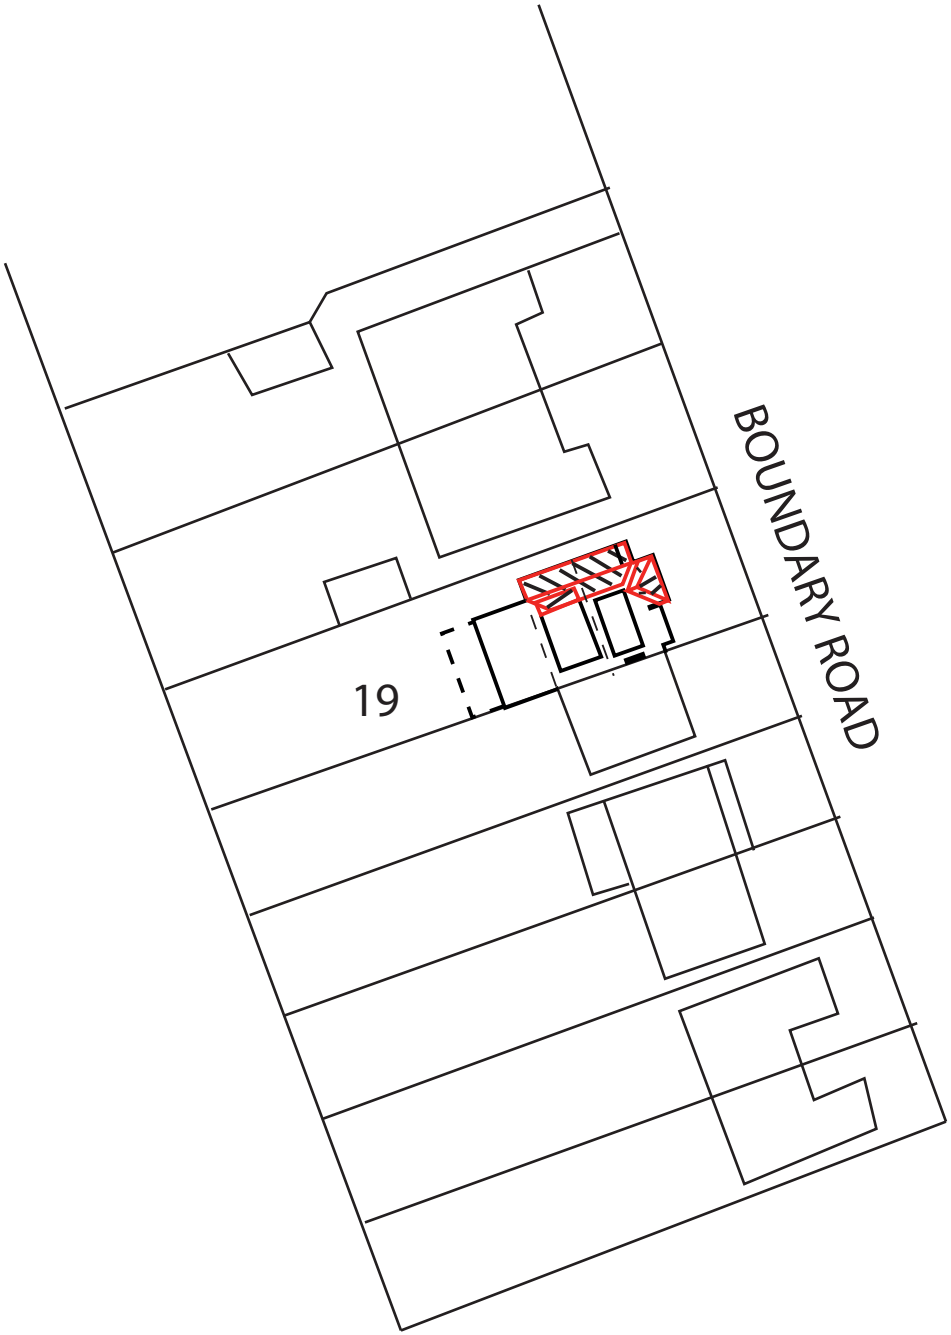

© copyright

ED63 ELEMENTAL DESIGN	elementaldesign63@gmail.com 07799 402 870 07754 093 904	19 BOUNDARY ROAD, LANCING			Drawing Title: ROOF EXTENSION, SIDE EXTENSION, FLAT ROOF TO BE PITCHED	1:500 Scale Bar 5m 10m 15m 20m	
		BLOCK PLAN	SCALE 1:500 A4		Drawing No.19BR.BP Rev: 1	Drawn by - A.Ramus	Date: 03-03-2020