T.P. OFFICE COPY

All dimensions and levels must be checked on site prior to commencement. Do not scale from this drawing. Any discrepancies must be reported to mlsurveyors before work commences. Copyright of this drawing is retained by mlsurveyors and it must not be reproduced without the written approval of mlsurveyors.

REVISED PLAN

BOROUGH OF WORTHING
DEPOSITED
TP REF. No.
WB/ 10 / 0782 /FULL /
WORTHING BOROUGH COUNCIL
WB/ 10 /0782/ FULL / N
AGREED POST DECISION AMENDED PLAN
DATE: 19/ 5 /2011

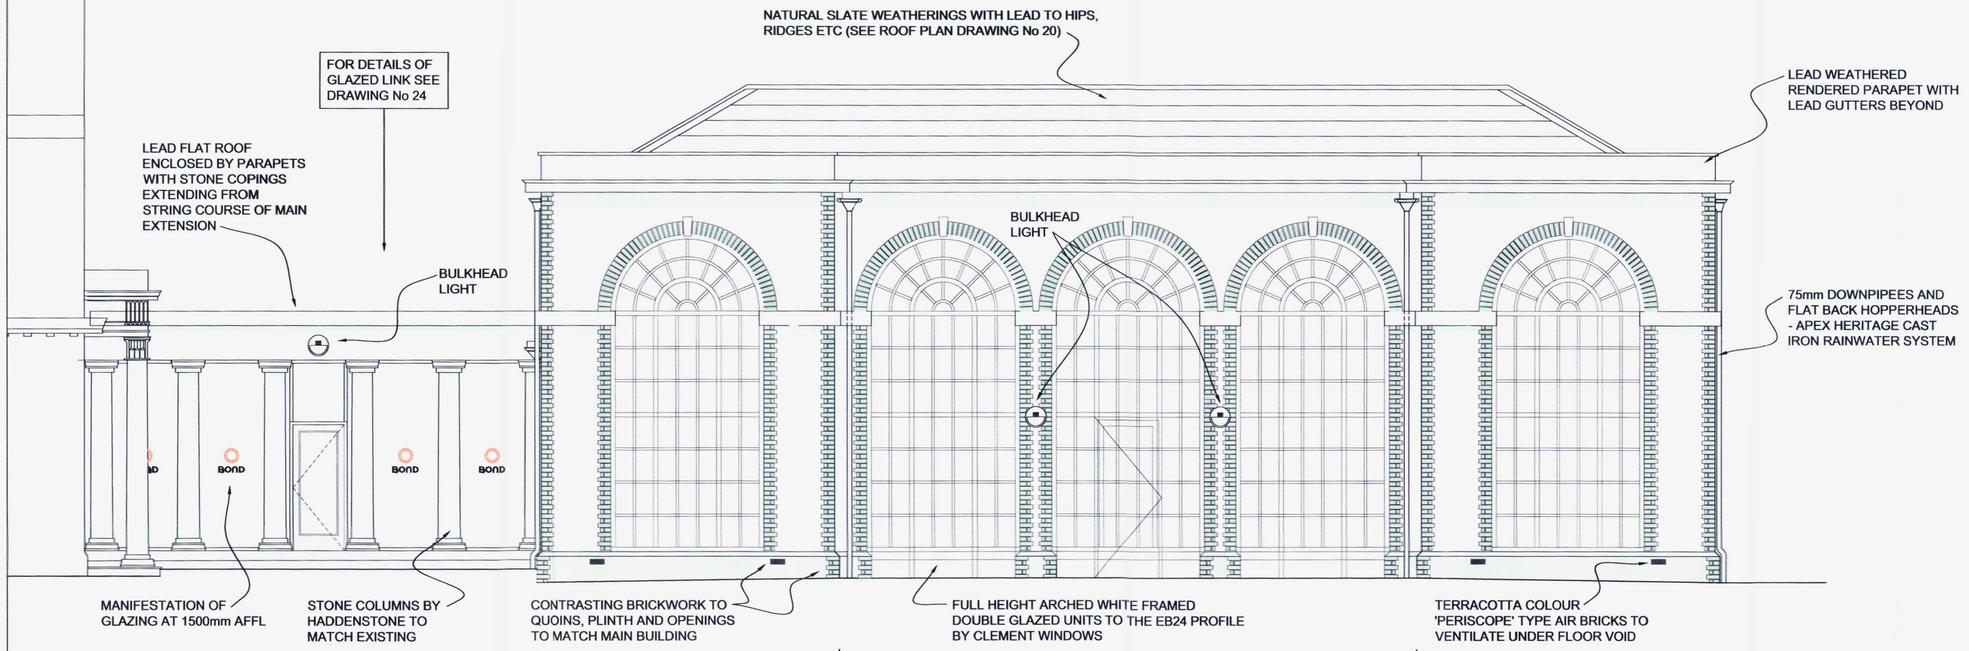

EAST ELEVATION

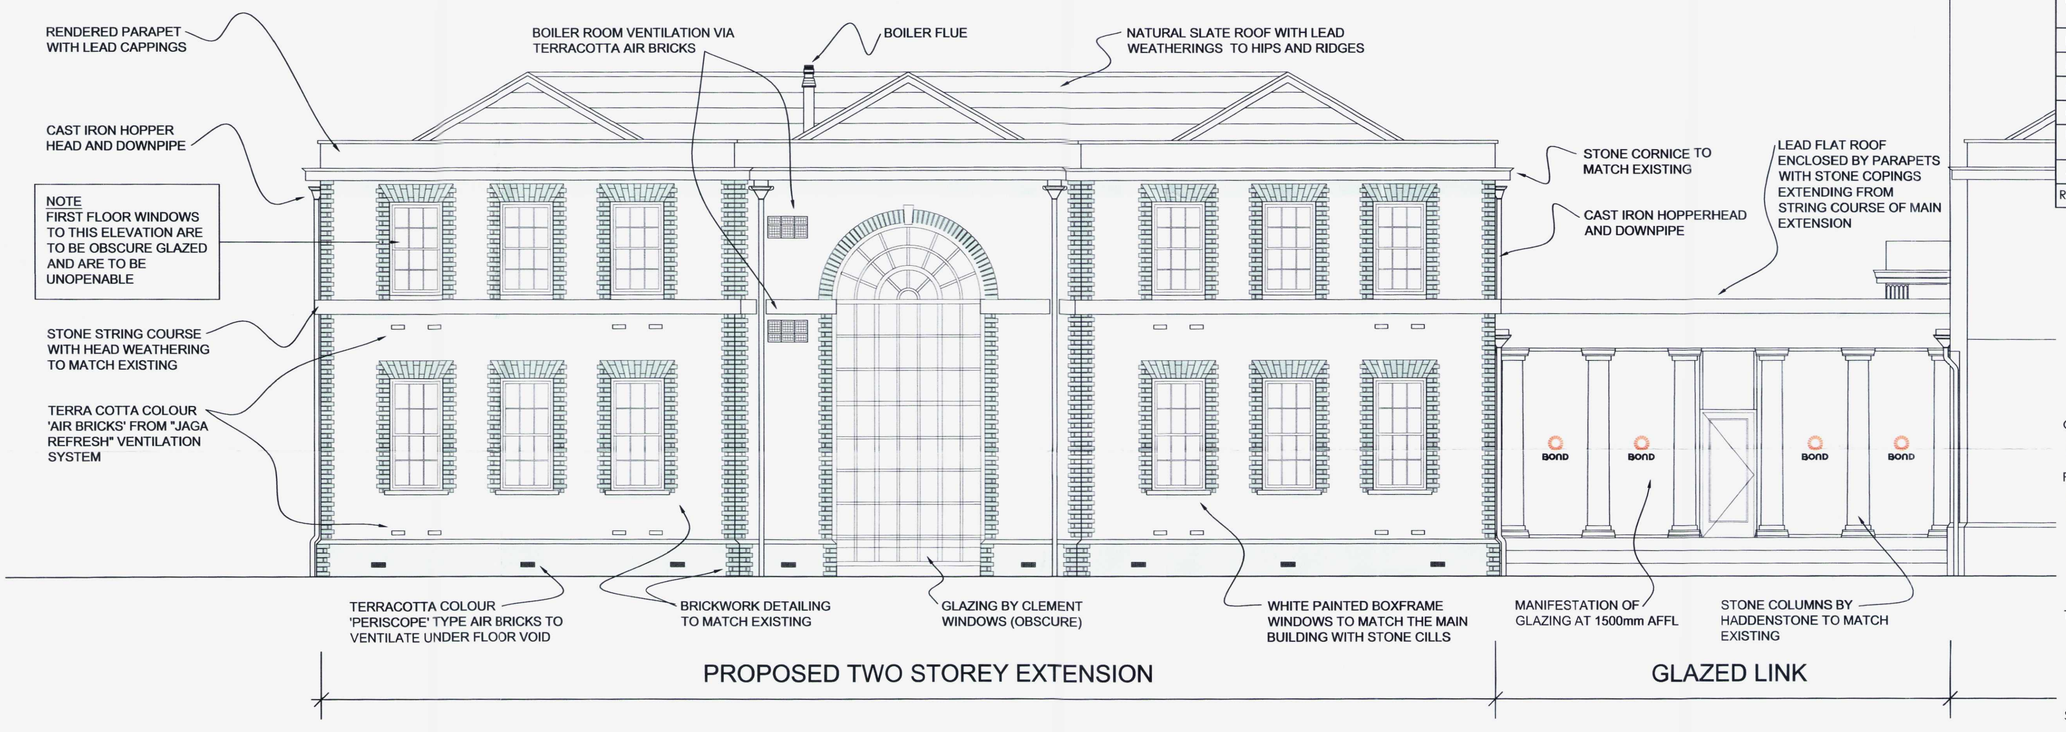

WEST ELEVATION

Rev	Date	Description	Chkd
G	03.05.11	Reposition East Elev RWP's to Extension, omit SE RWP to Link	SH
F	07.01.11	Bulkhead Lights to East Elevation	SH
E	21.10.10	Reversion to rendered parapets	SH
D	23.08.10	Omission pitched roof to link	SH
C	26.11.09	Lead cladding to parapets	SH
B	04.03.09	'Jaga Refresh' vents and boiler added	SH
A	19.02.09	Boiler Room Ventilation	SH

mlsurveyors
Chartered Surveyors
32a The Broadway
Haywards Heath
West Sussex
RH16 3AL
Tel: 01444-458444
Fax: 01444-458454
hheath@mlsurveyors.co.uk
www.mlsurveyors.co.uk

Client
BOND INT'L SOFTWARE PLC

Project
COURTLANDS
PARKLANDS AVENEUE
GORING-BY-SEA, WORTHING
WEST SUSSEX

Title
AS PROPOSED
EAST & WEST ELEVATIONS

Scale: A1@1:50
Drawn By:
Date: 12.08

Drawing No.: 03-12-06-25
Rev: G

0metres 1 2 3 4 5