All dimensions and levels must be checked on site prior to commencement. Do not scale from this drawing. Any discrepancies must be reported to mlsurveyors before work commences. Copyright of this drawing is retained by mlsurveyors and it must not be reproduced without the written approval of mlsurveyors.

T.P. OFFICE COPY
BOROUGH OF WORTHING
DEPOSITED
TP/ NO.
WORTHING BOROUGH COUNCIL
WB/ 10 0782/FUL/NMA1
AGREED POST DECISION AMENDED PLAN
DATE: 19 / 5 /2011

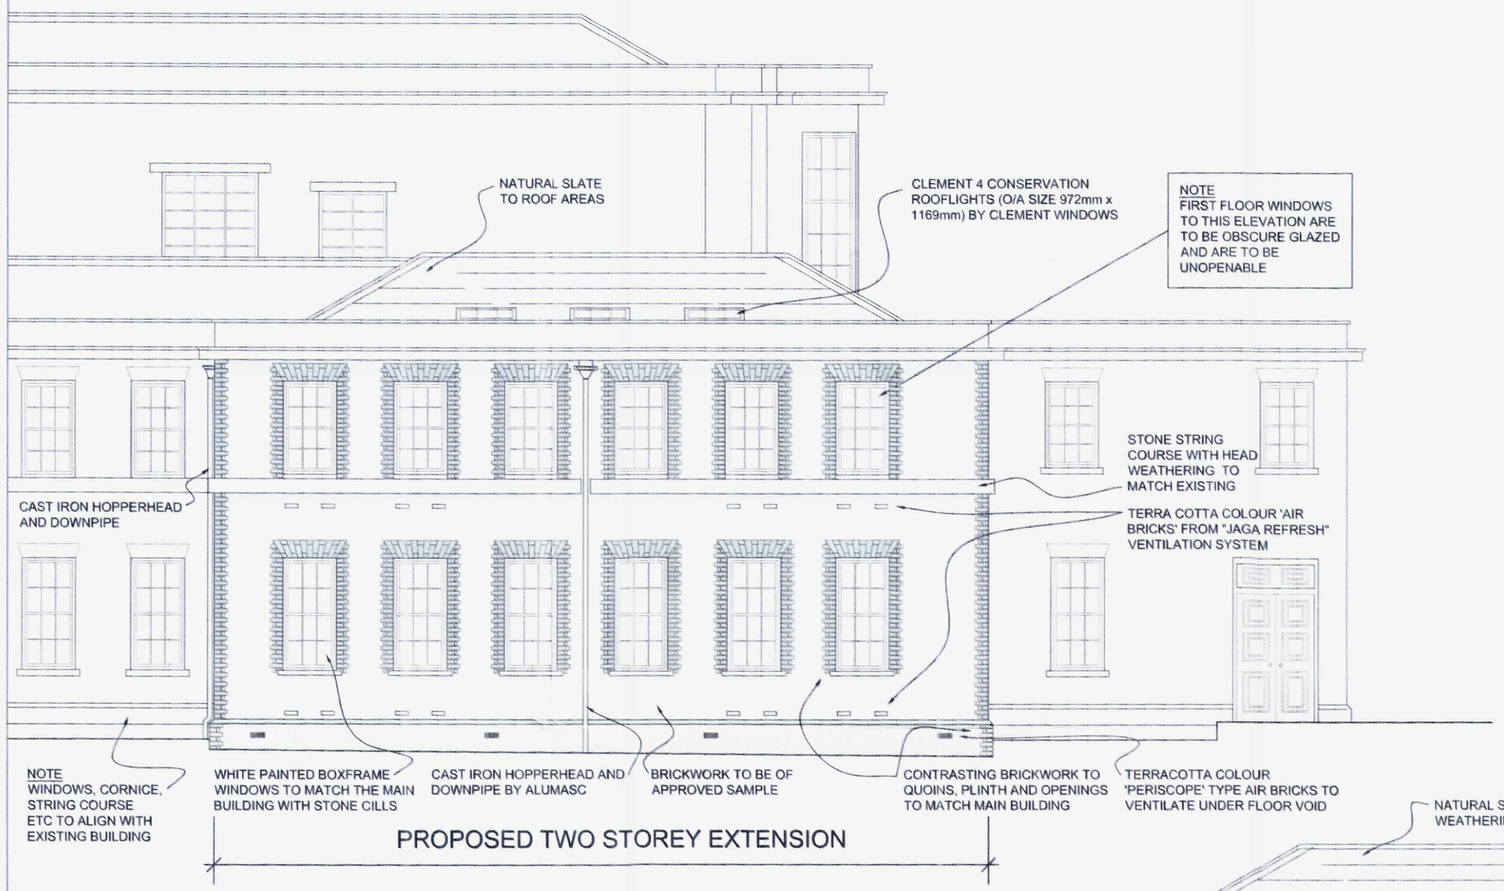

NORTH ELEVATION

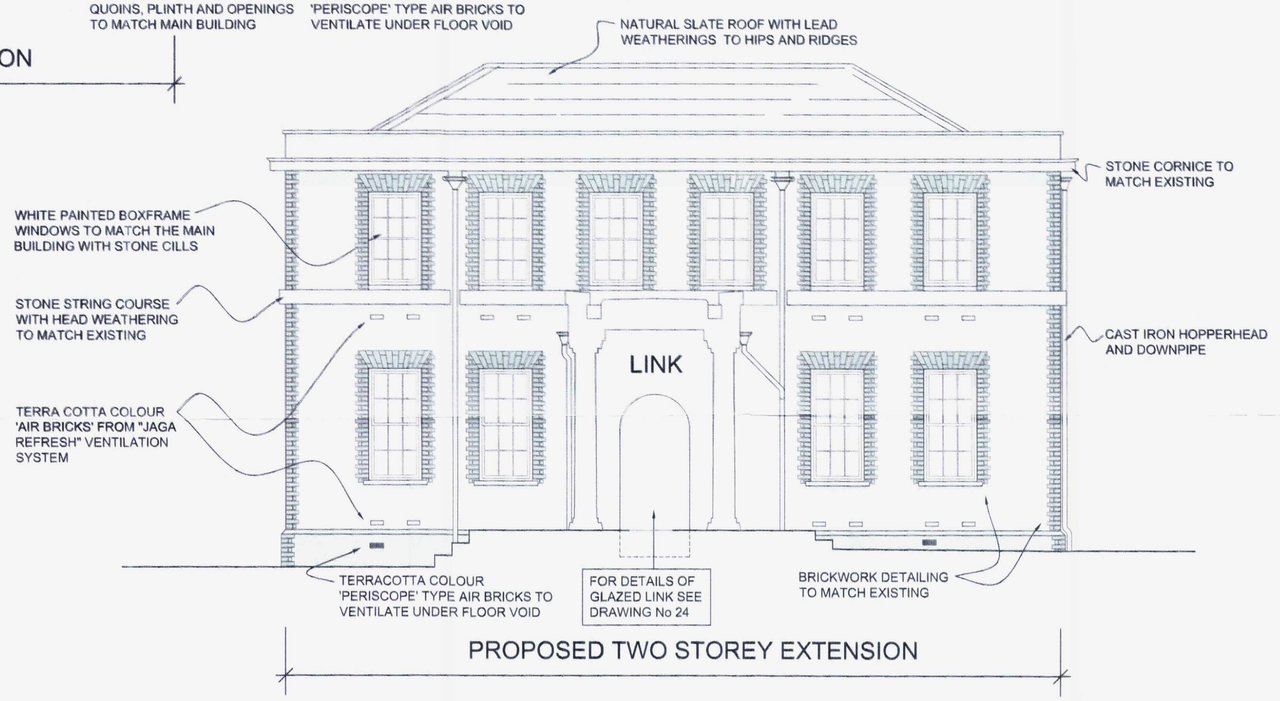

SOUTH ELEVATION

0metres 1 2 3 4 5

Rev	Date	Description	Chkd
C	09.10.10	Link Redesign; Reversion to rendered parapets	SH
B	26.11.09	Lead cladding to parapets	SH
A	04.03.09	'Jaga Refresh' vents added	SH

mlsurveyors
Chartered Surveyors
32a The Broadway
Haywards Heath
West Sussex
RH16 3AL
Tel: 01444-458444
Fax: 01444-458454
hheath@mlsurveyors.co.uk
www.mlsurveyors.co.uk

Client
BOND INT'L SOFTWARE PLC

Project
COURTLANDS
PARKLANDS AVENEUE
GORING-BY-SEA, WORTHING
WEST SUSSEX

Title
AS PROPOSED
NORTH & SOUTH ELEVATIONS

Scale	Drawn By	Date
A1@1:50		12.08

Drawing No. 03-12-06-26

Rev C