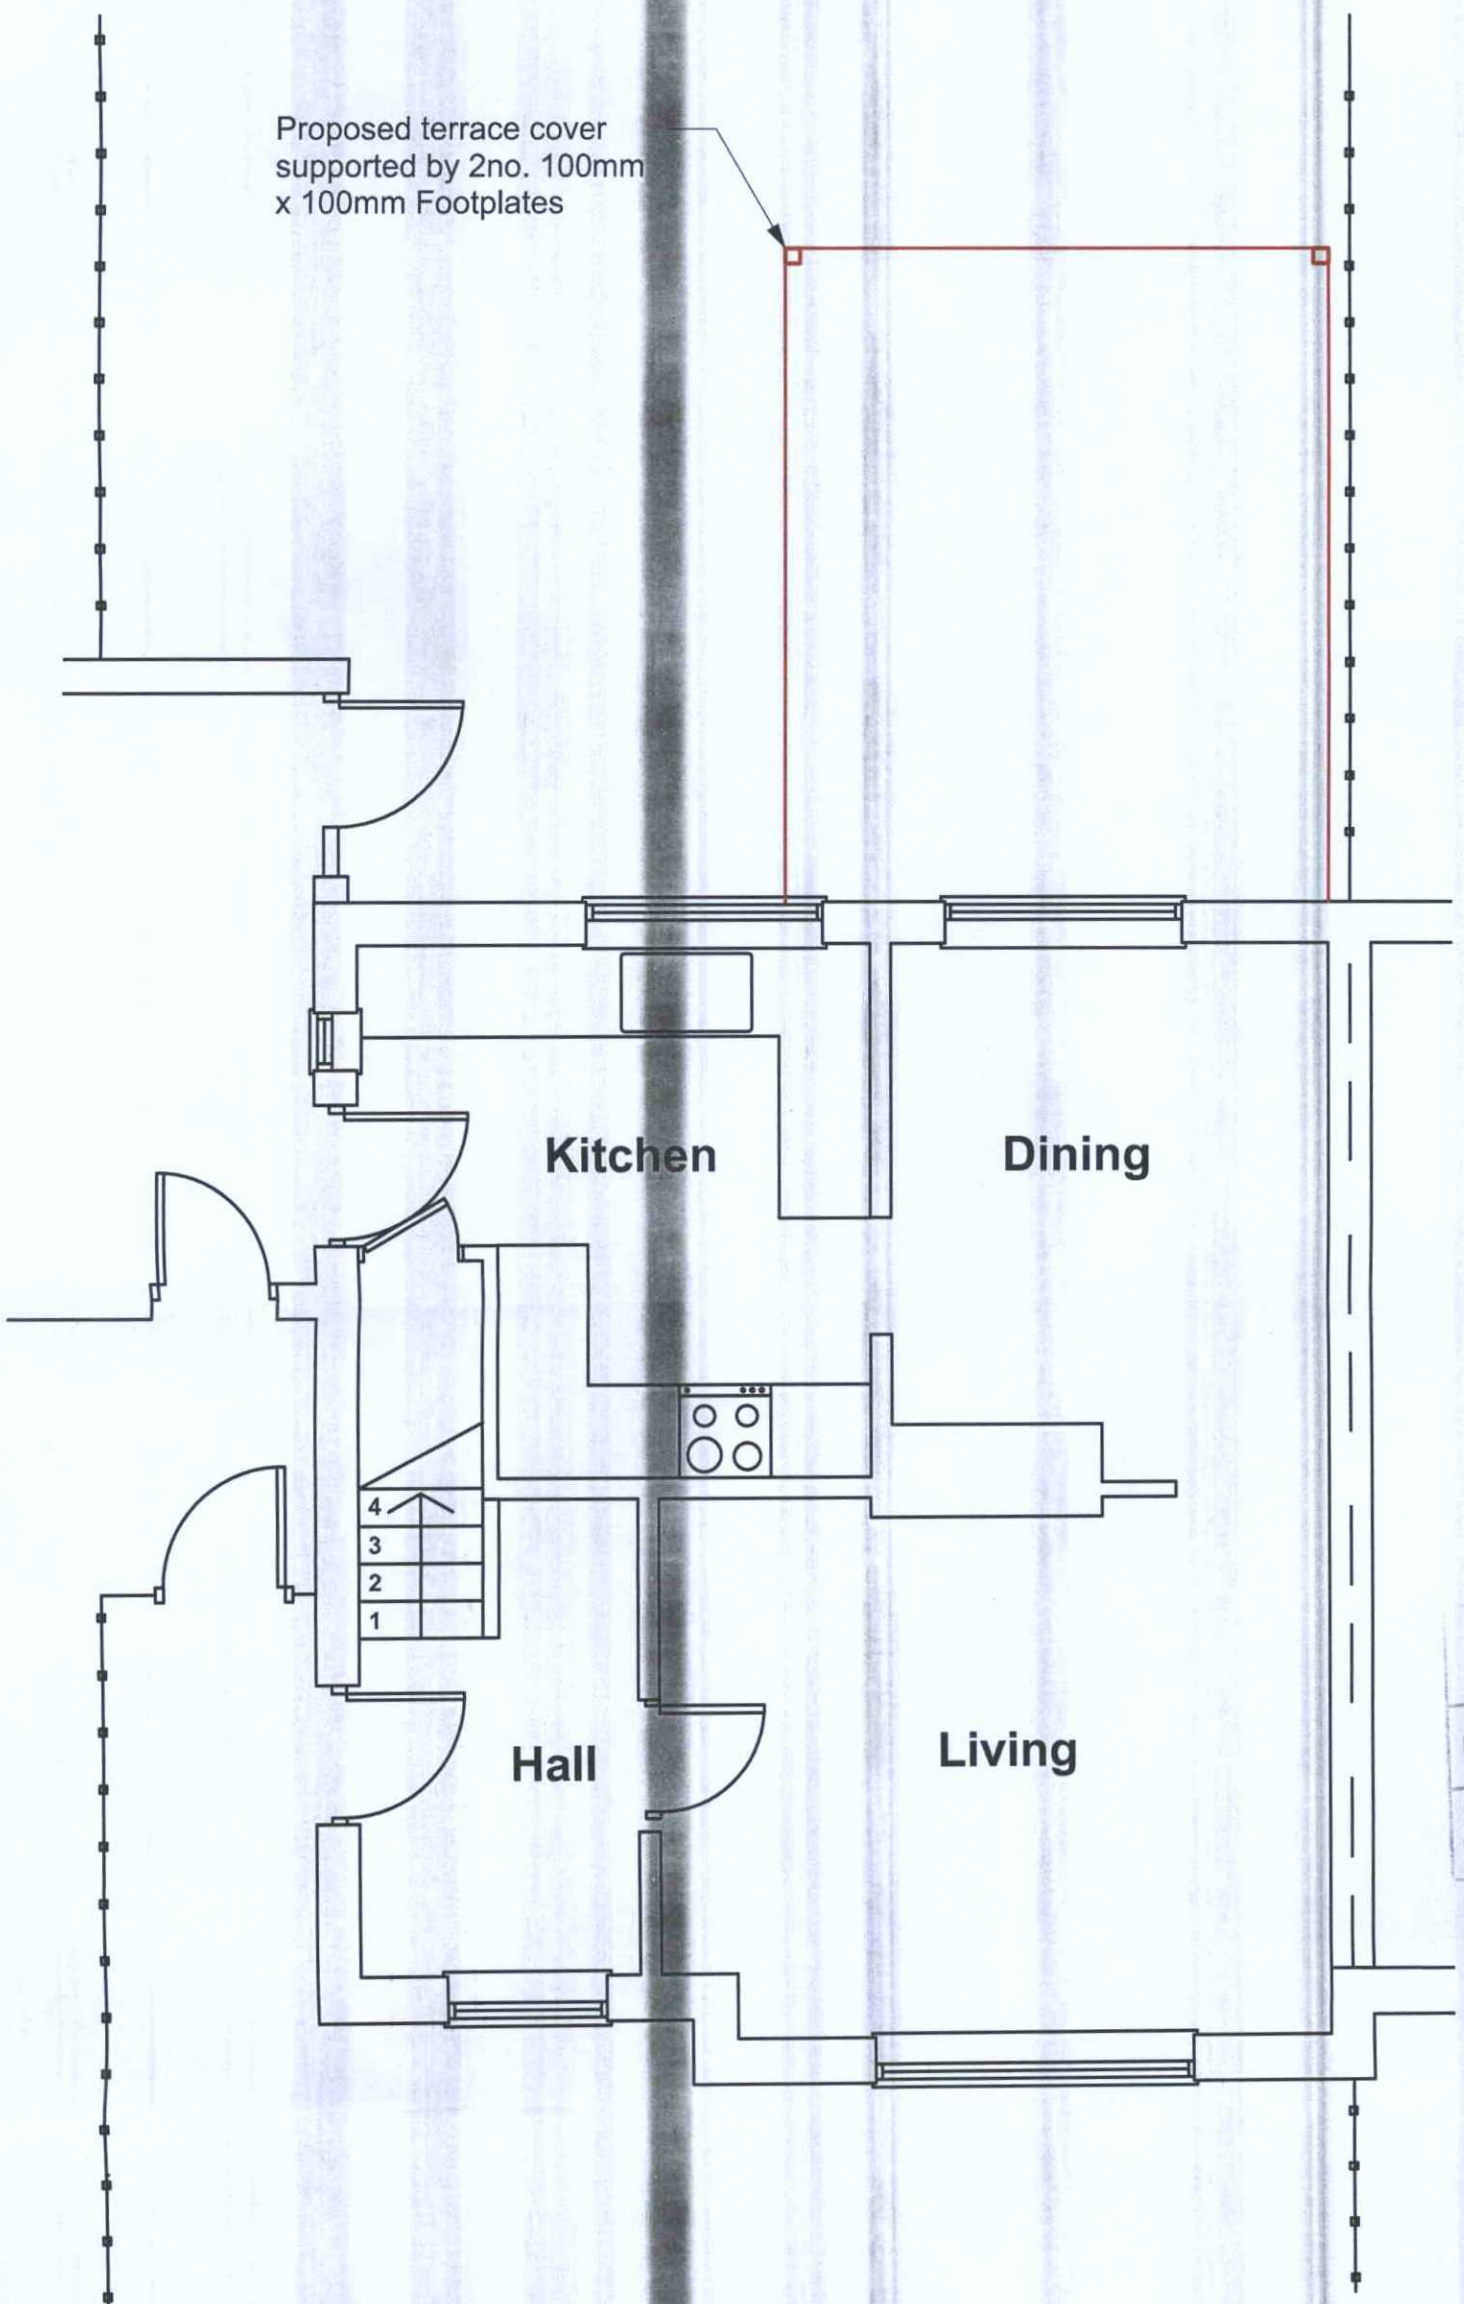


1 Floorplan
Scale: 1:50

ADUR & WORTHING
PLANNING SERVICES
PLAN AWDM/ 0668/18
DATE VALID 28 AUG 2018

**Client:**
Mr & Mrs D Thurgar

**Project:**
terrace cover , 1 Loose Lane Sompting

**Drawing Title:**
Floorplan as proposed
1 Loose Lane Sompting b150bh

**Scale:** 1:50@A3

**Drawing No.** 2-2018

**Date:** 13/06/2018

**Drawn:**