
6 Southdown Road, Shoreham

AWDM/0636/15 January 2016

PLANNING CONDITION 5

LANDSCAPING PLAN 1:20

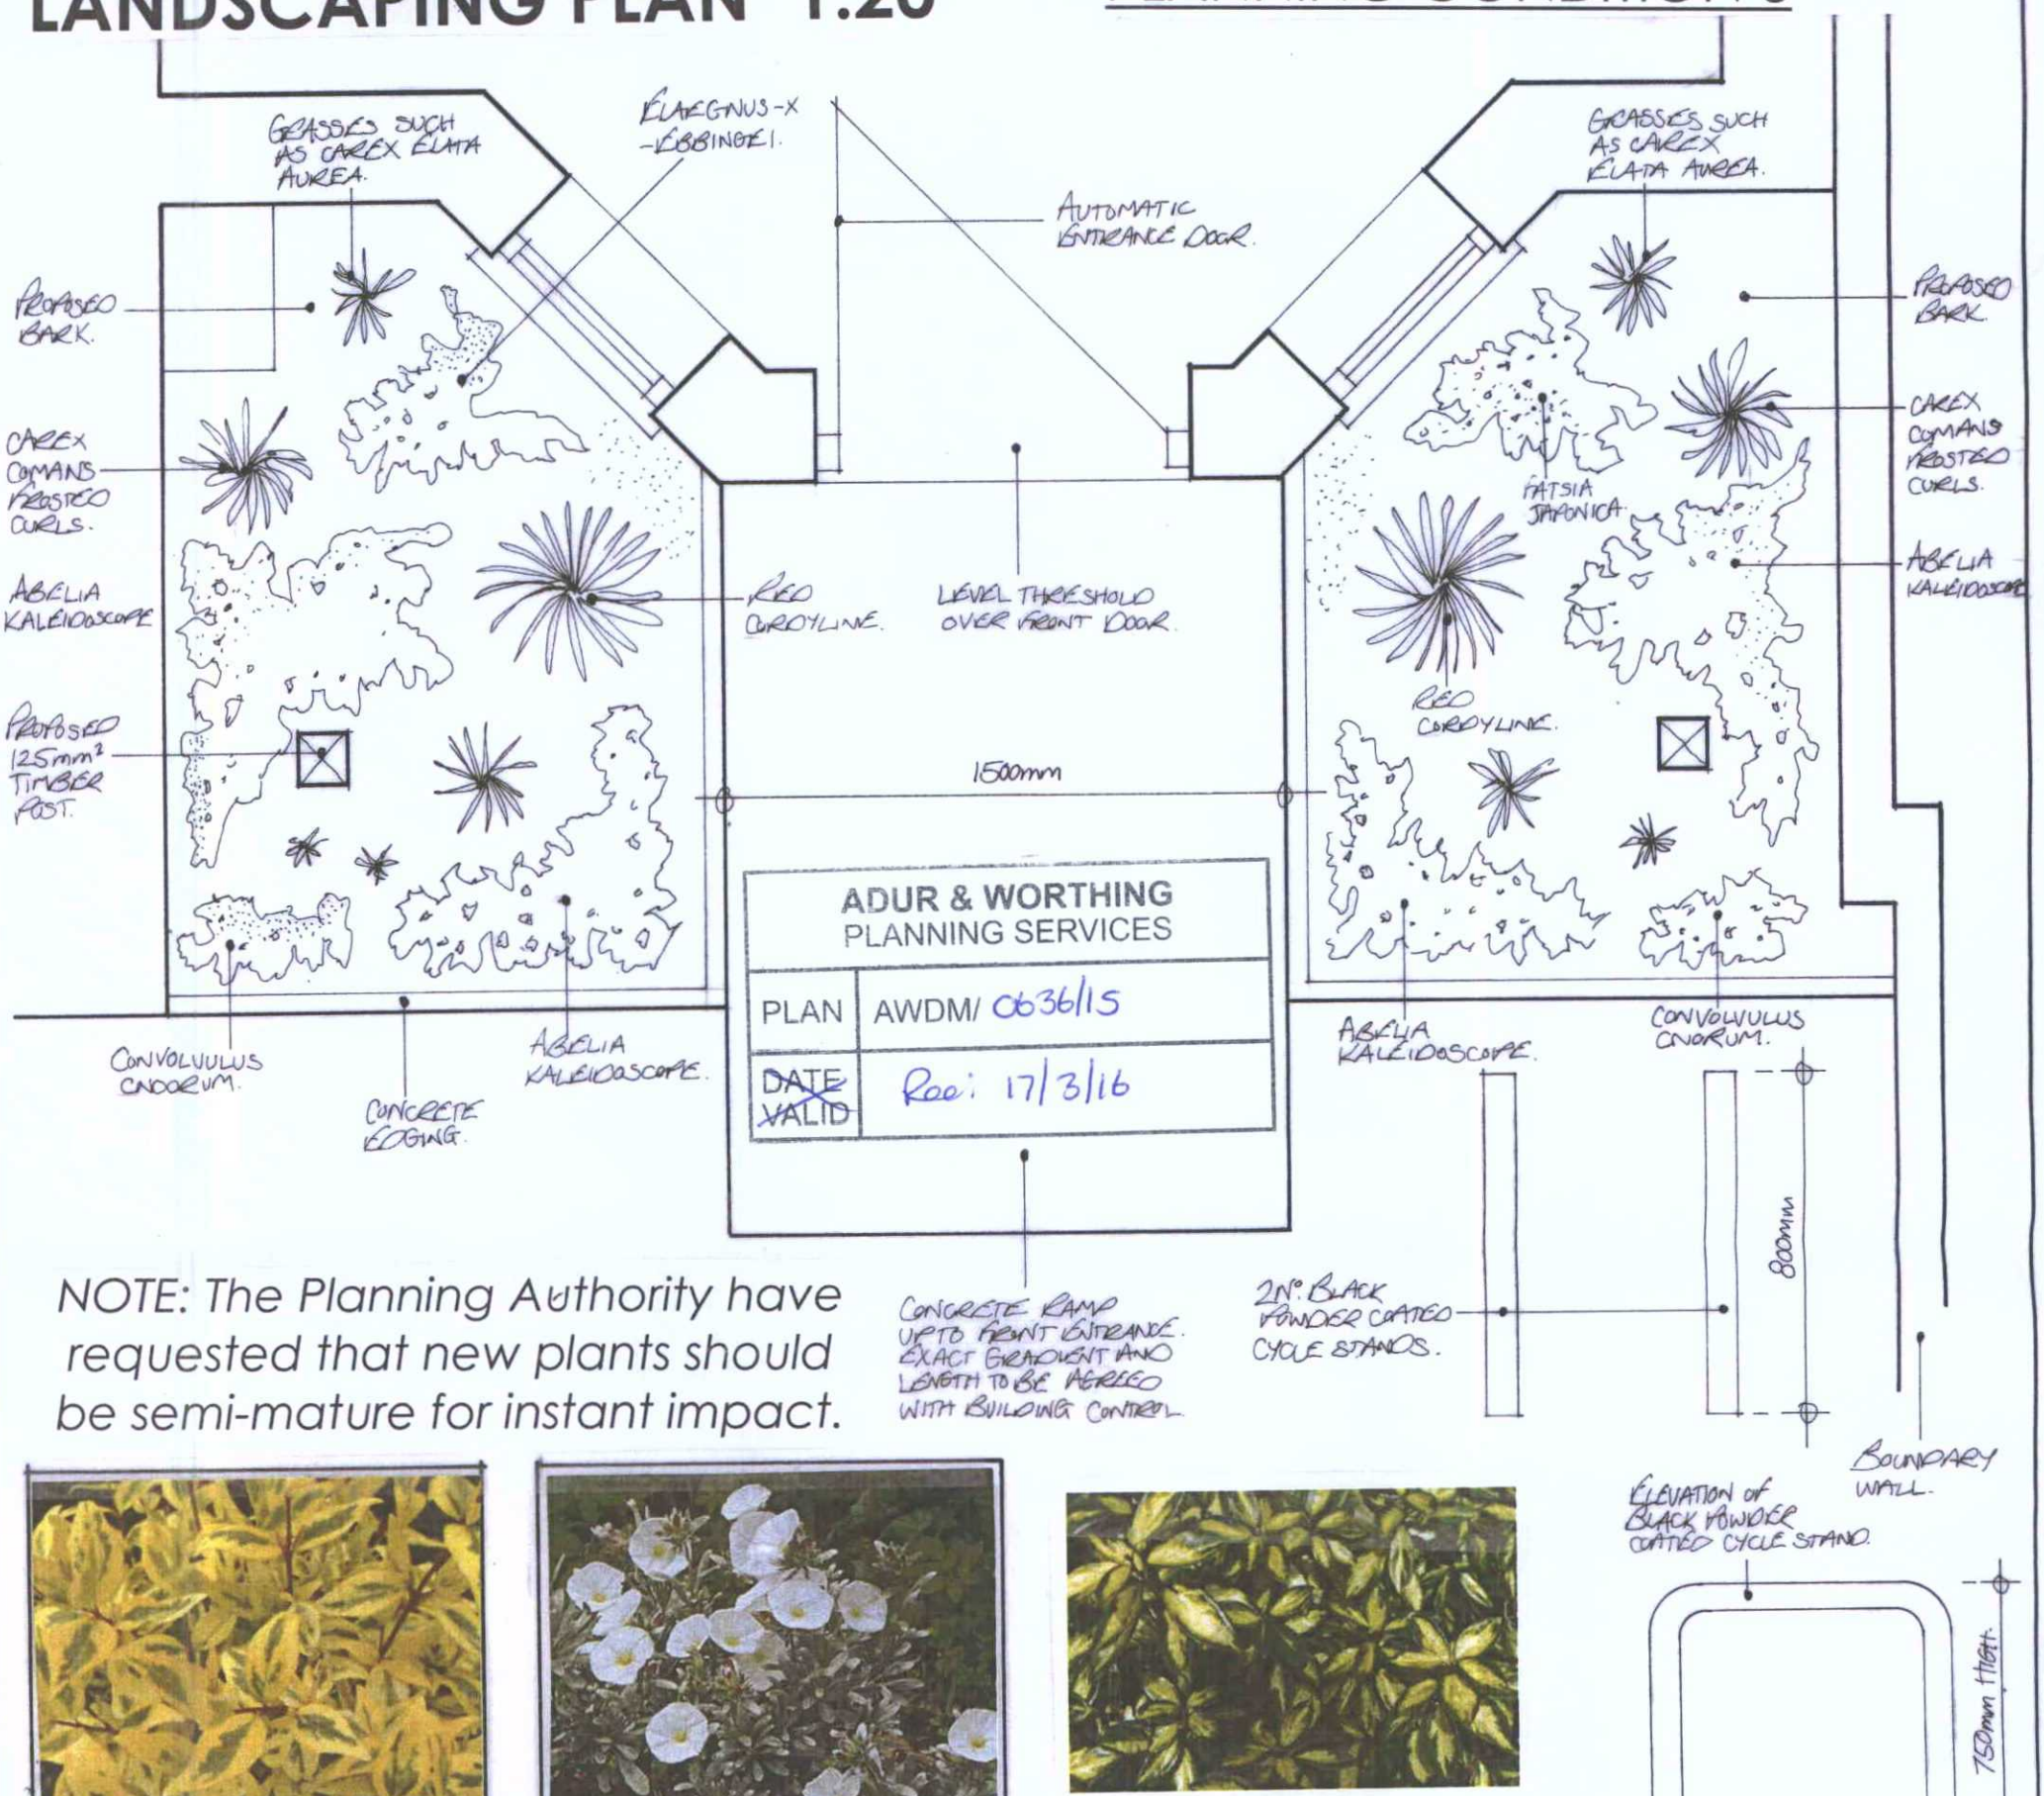

ADUR & WORTHING
PLANNING SERVICES

PLAN	AWDM/ 0636/15
~~DATE~~ VALID	Rec: 17/3/16

NOTE: The Planning Authority have requested that new plants should be semi-mature for instant impact.

Abelia Kaleidoscope

Convolvulus Cnoorum

Elaeagnus x *ebbingei* 'Limelight'

PROPOSED CYCLE STAND



Carex Comans frosted curls



Carex Elata Aurea



Red Cordyline Australis



fatsia japonica

Schedule of plants