

6 Southdown Road, Shoreham

AWDM/0636/15 January 2016

PLANNING CONDITION 9 & 10

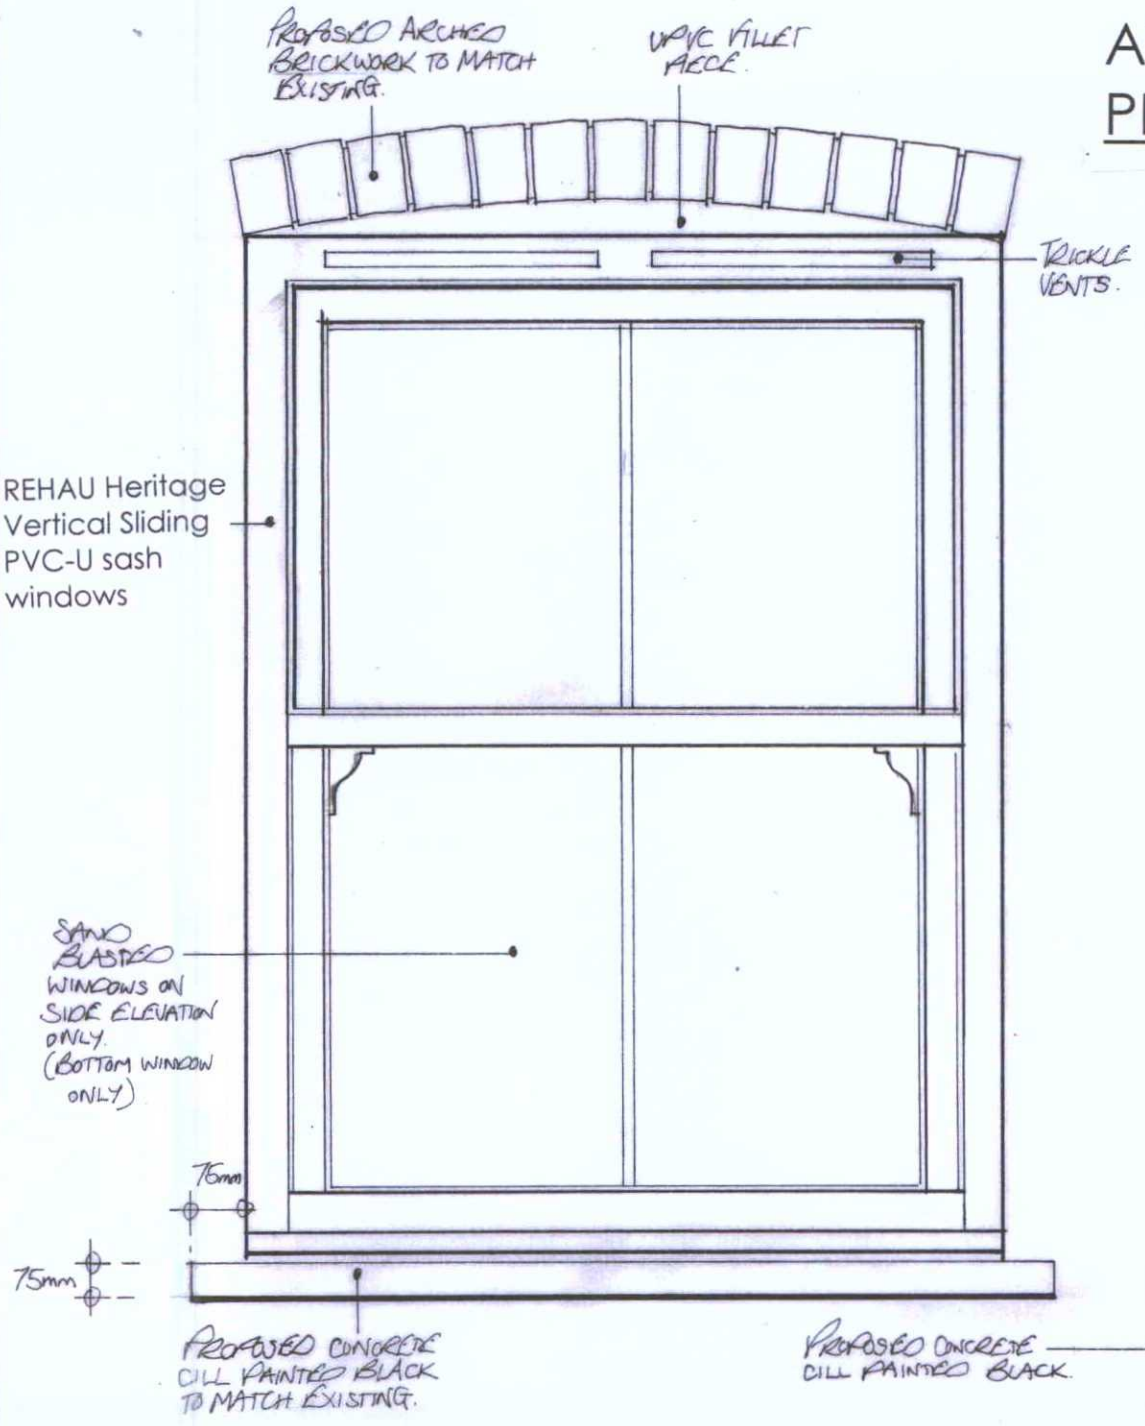

ELEVATION OF WINDOW 1:10

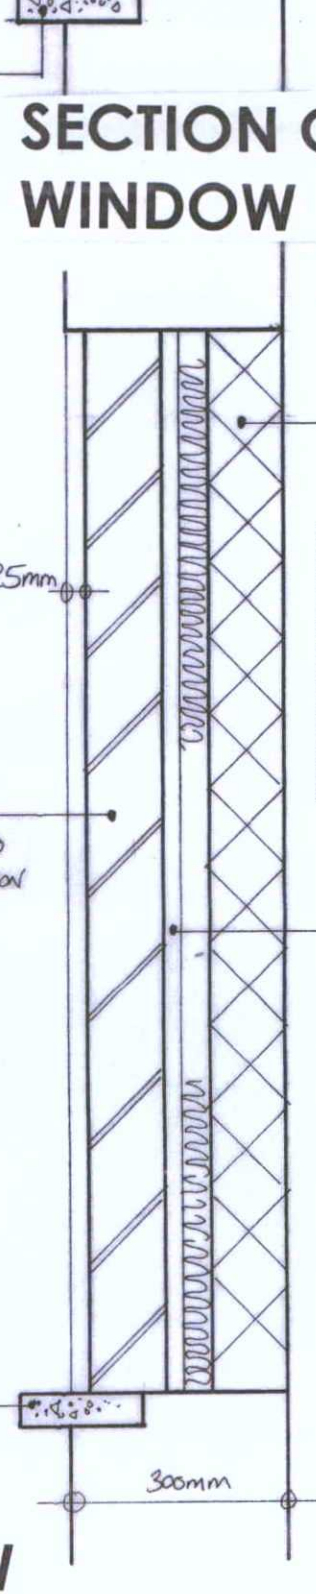

SECTION OF WINDOW 1:10

PHOTO OF EXISTING UPVC WINDOW

ADUR & WORTHING
PLANNING SERVICES

PLAN	AWDM/0636/15
~~DATE VALID~~	Rec'd: 17/3/16

SECTION OF BLIND WINDOW

1:10