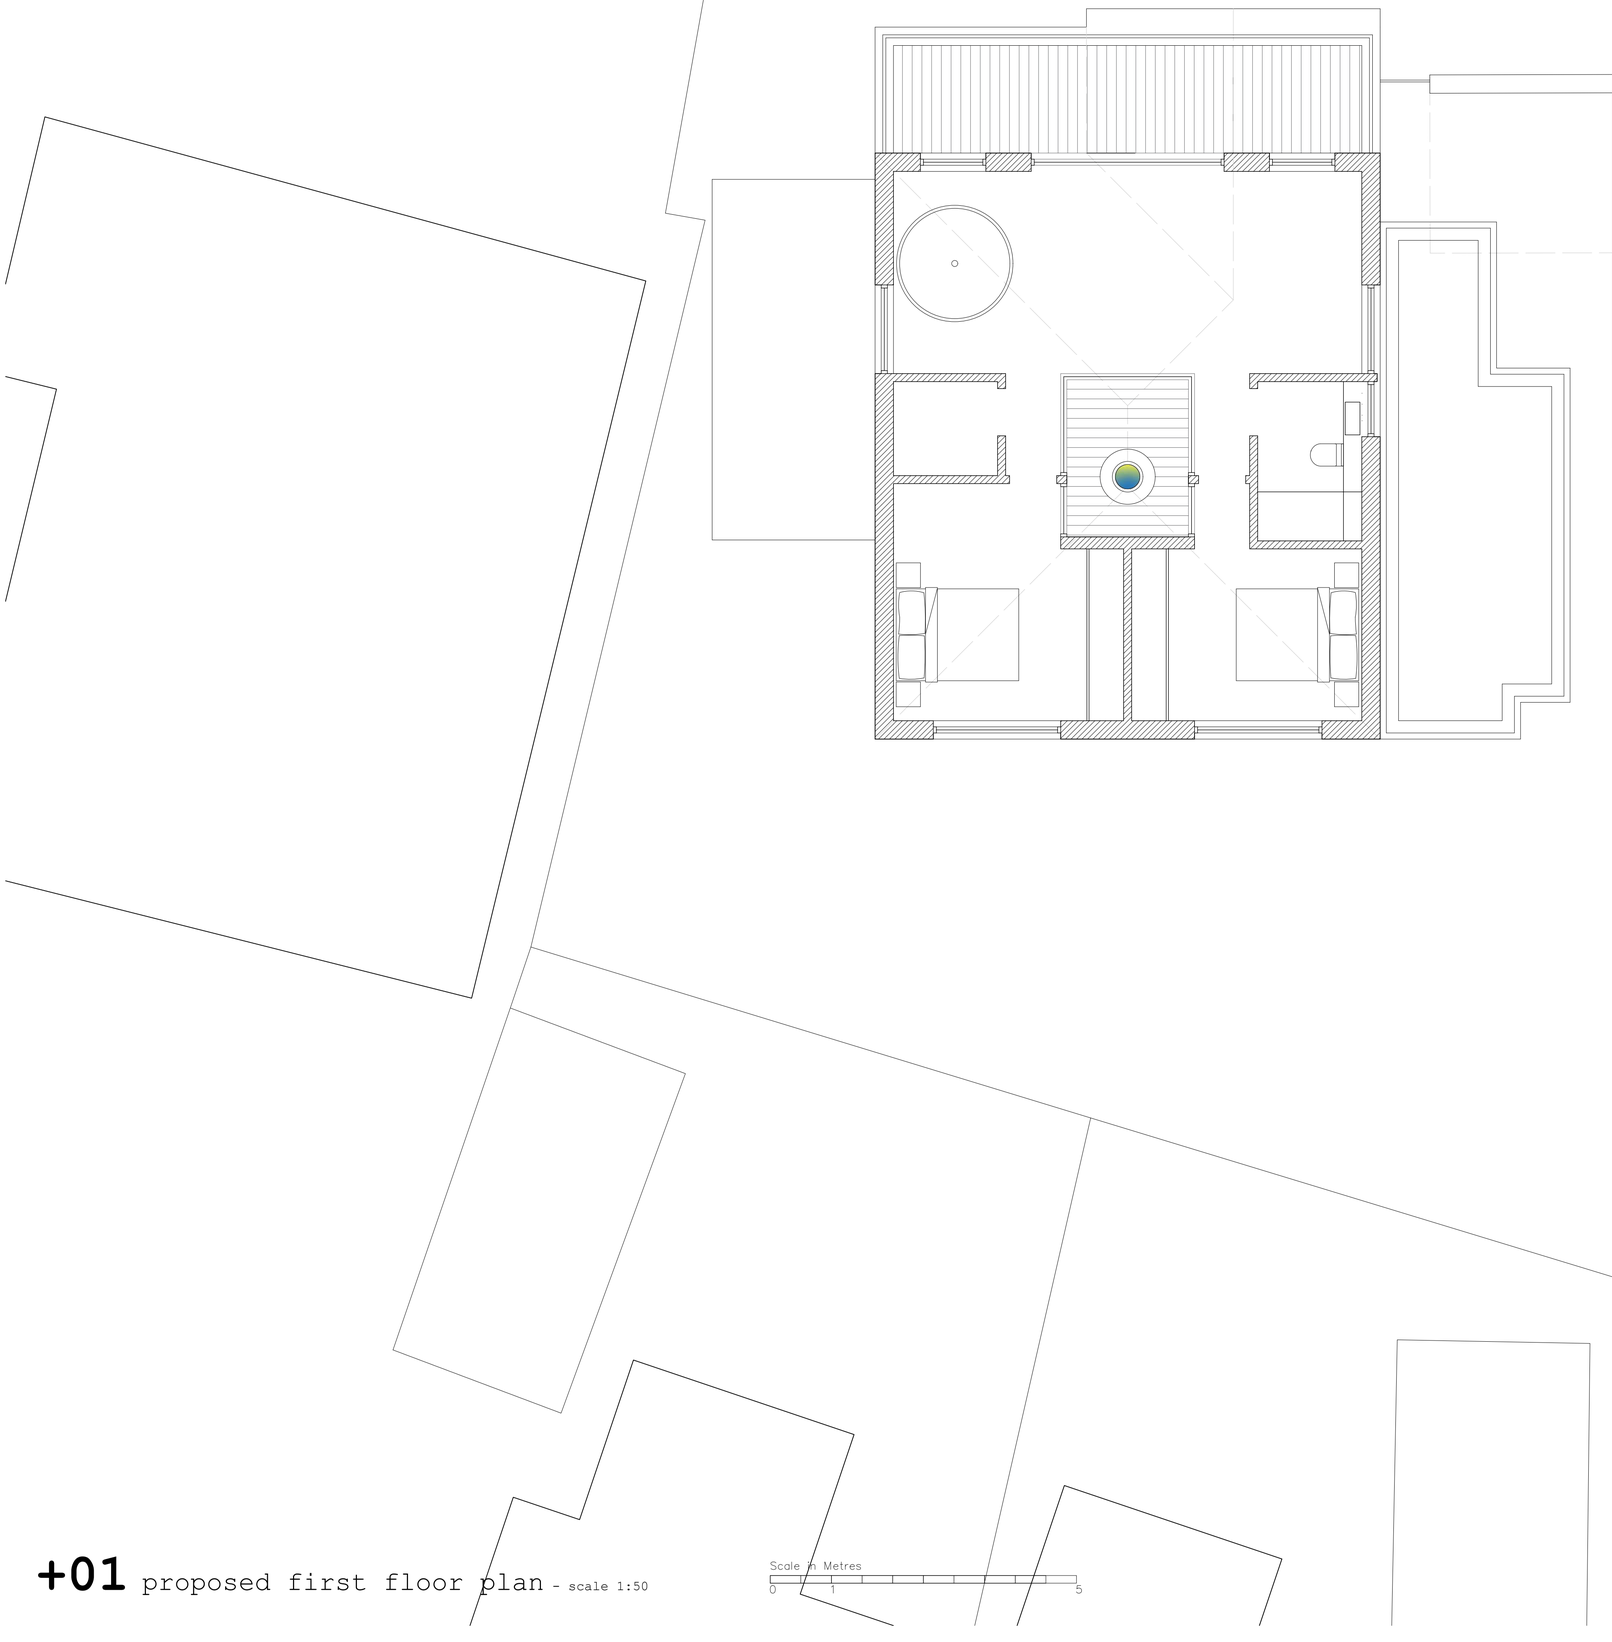

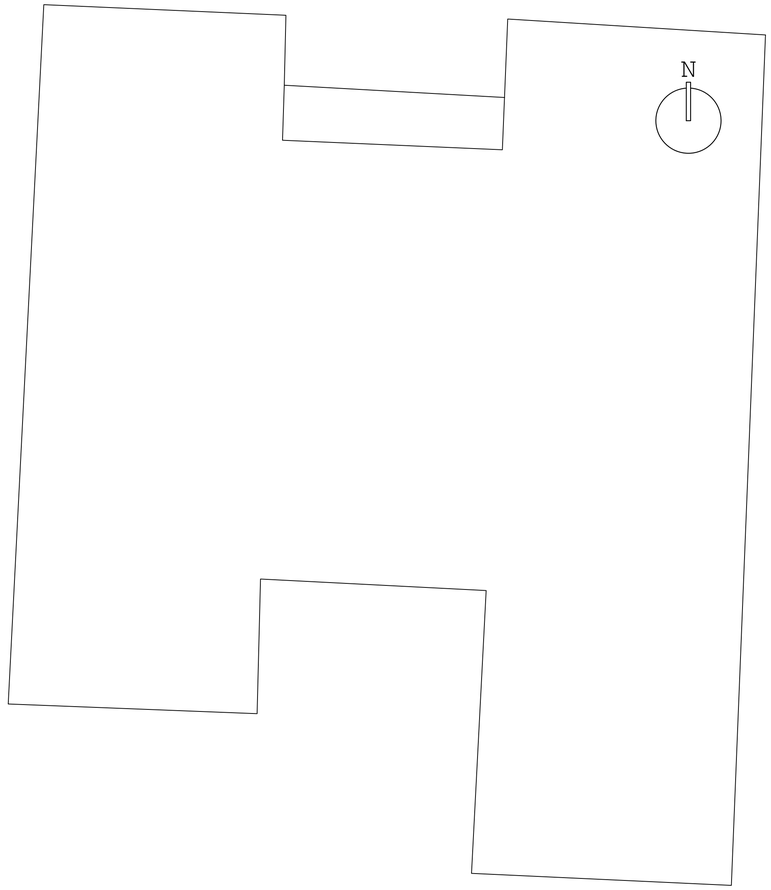

Only figured dimensions are to be used. All dimensions to be checked on site.

Please note: Refer to 'type' of drawing below; planning drawings should only be treated as such.

Notes

REVISION

Architecture
of **C**alm

a less determined, more composed form of practice

~~25 Denton~~ Road, Newhaven
Scott J Currie BA (Hons) Arch
07786 848920 // scottjcurrie@icloud.com

JOB 30 RIVERSIDE ROAD SHOREHAM-BY-SEA WEST SUSSEX BN43 5RB	DATE 03.23 SCALE 1:50 @ A1 1:100 @ A3
DRAWING PROPOSED FIRST FLOOR PLAN **CONTEXT - FEASIBILITY #10**	CHECKED SJC DRAWN SJC
CLIENT DANNY + CATHIE ASLAN	REVISION NUMBER 0076-FE-011

DO NOT SCALE FROM THIS DRAWING.
THIS DRAWING IS COPYRIGHT ©

+01 proposed first floor plan - scale 1:50