Only figured dimensions are to be used. All dimensions to be checked on site.

Please note: Refer to 'type' of drawing below; planning drawings should only be treated as such.

Notes

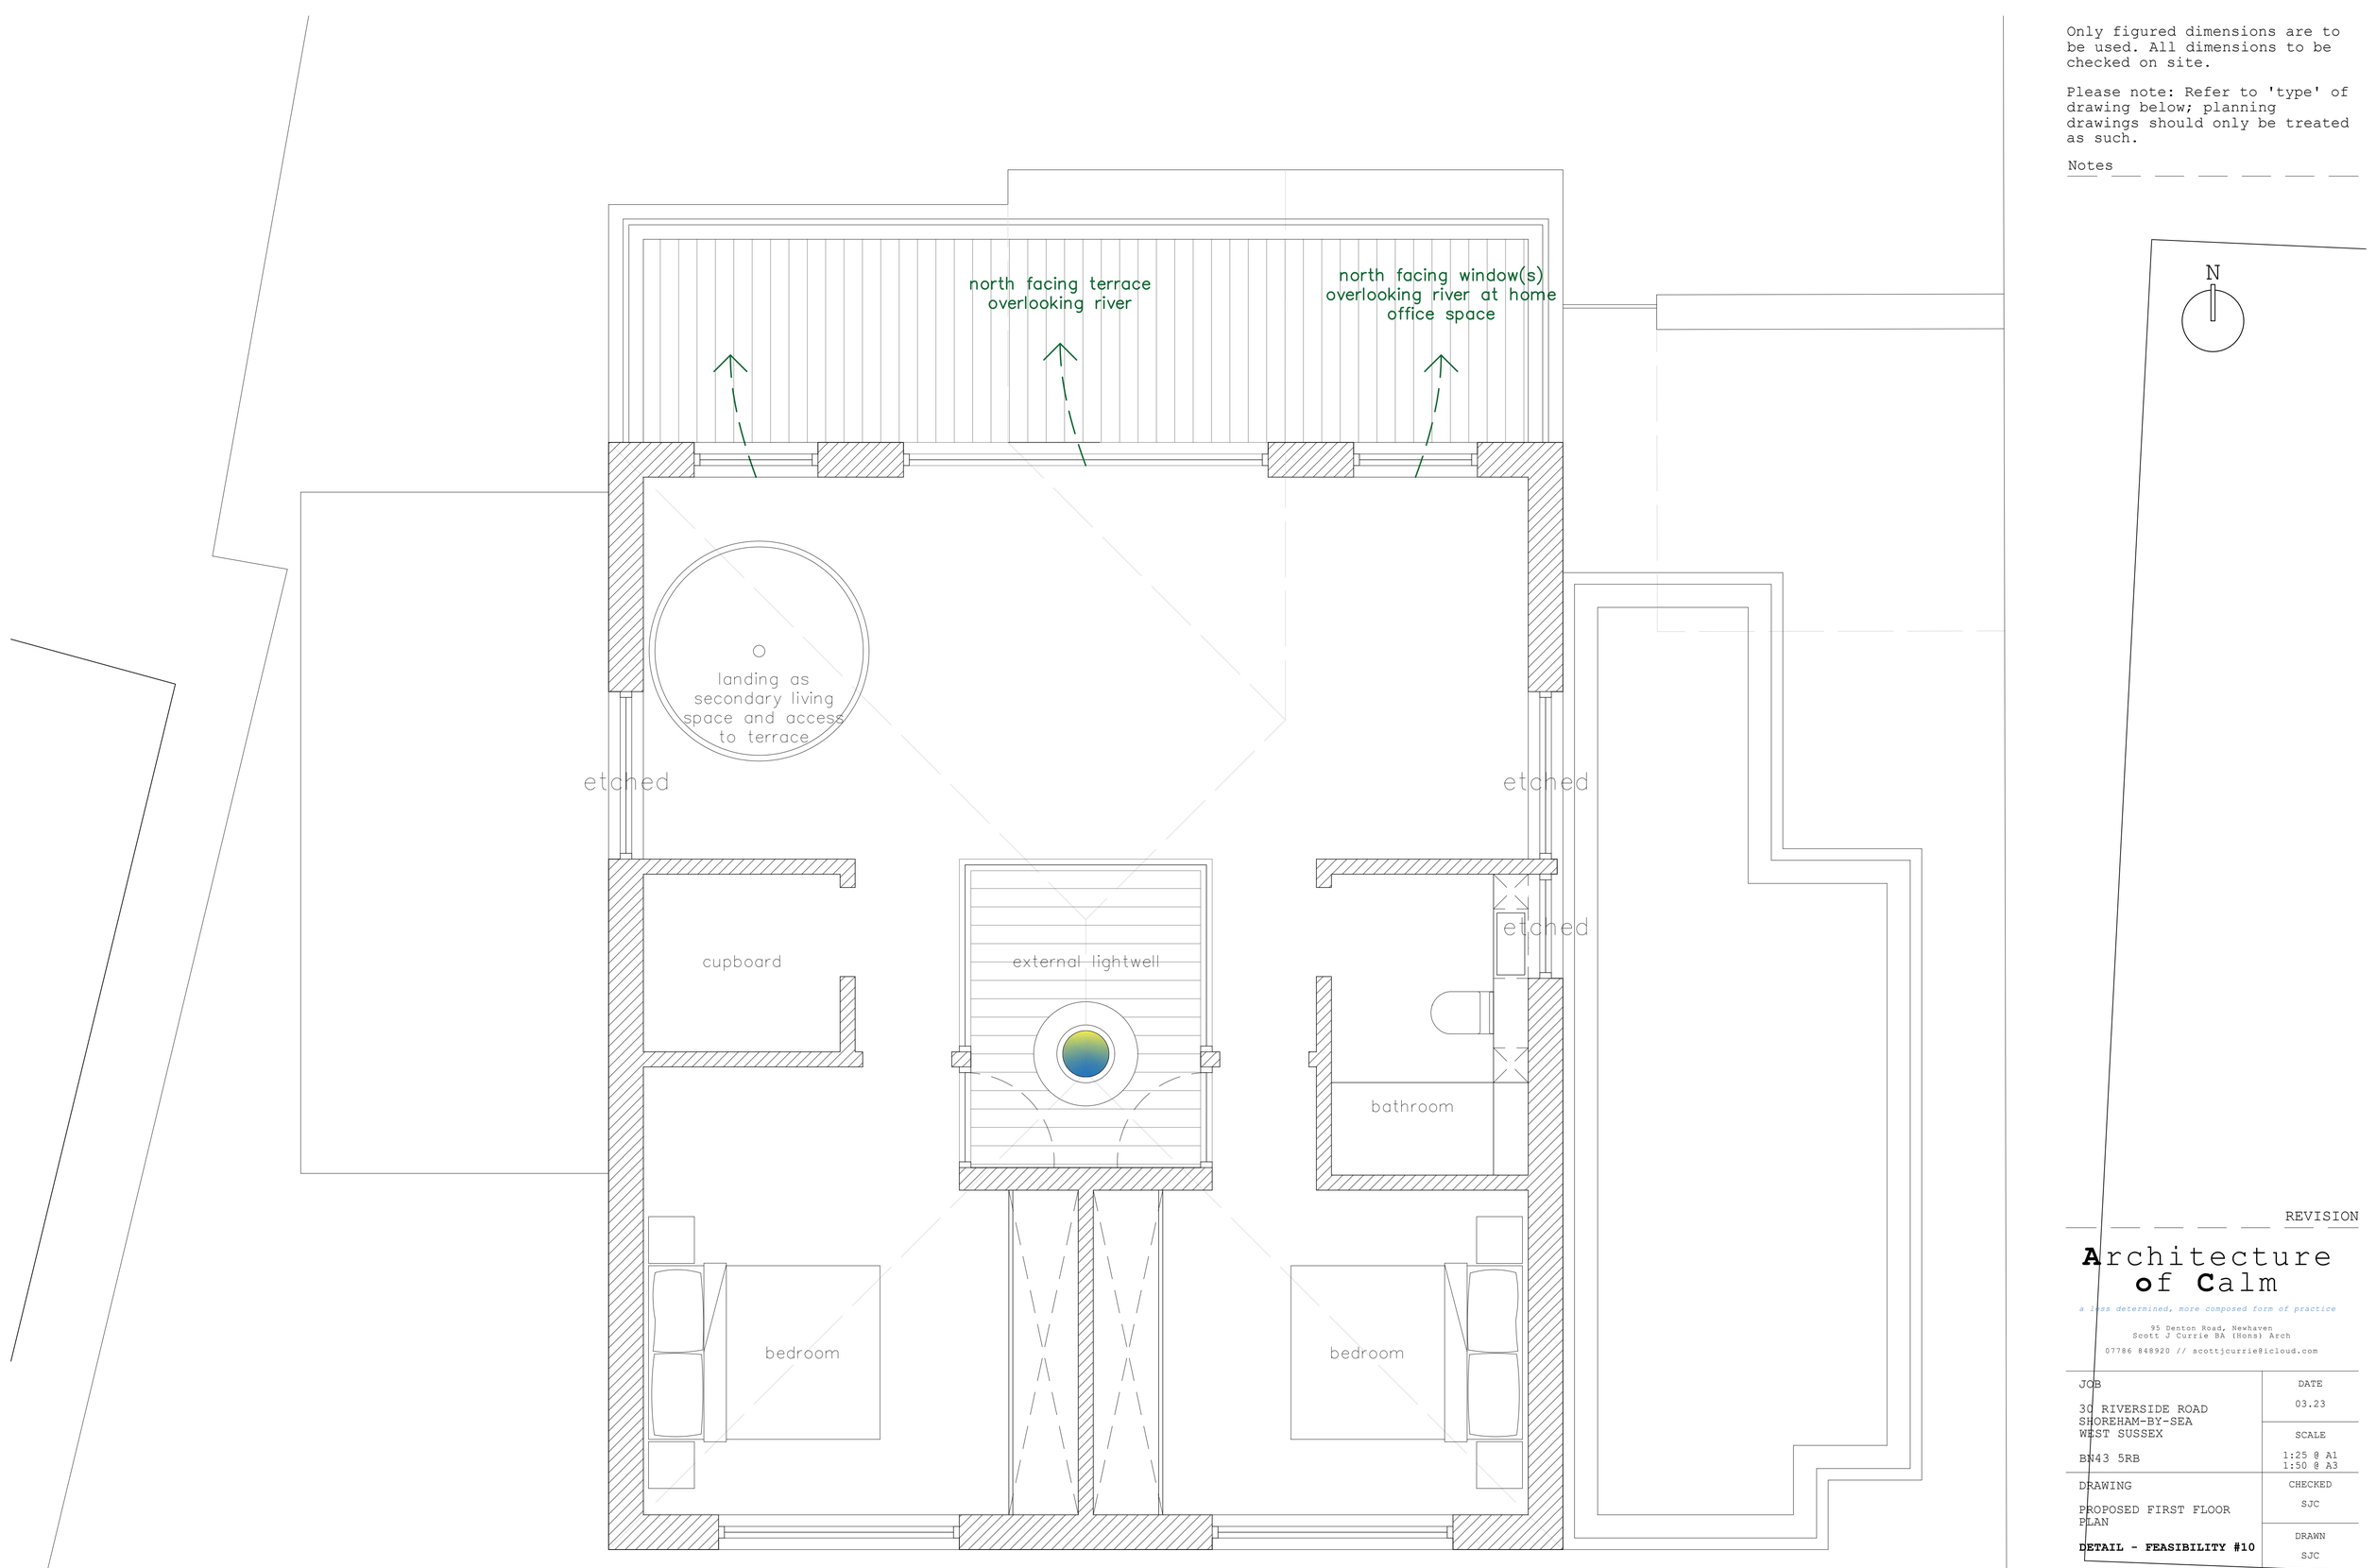

+01 proposed first floor plan - scale 1:25

Scale in Metres
0 0.5 1 2

REVISION

Architecture **o**f **C**alm

a less determined, more composed form of practice

95 Denton Road, Newhaven
Scott J Currie BA (Hons) Arch
07786 848920 // scottjcurrie@icloud.com

JOB 30 RIVERSIDE ROAD SHOREHAM-BY-SEA WEST SUSSEX BN43 5RB	DATE 03.23
	SCALE 1:25 @ A1 1:50 @ A3
DRAWING PROPOSED FIRST FLOOR PLAN **DETAIL - FEASIBILITY #10**	CHECKED SJC
	DRAWN SJC
CLIENT DANNY + CATHIE ASLAN	REVISION
	NUMBER 0076-FE-011.1

DO NOT SCALE FROM THIS DRAWING.
THIS DRAWING IS COPYRIGHT ©