

PROPOSED REAR ELEVATION 1:100

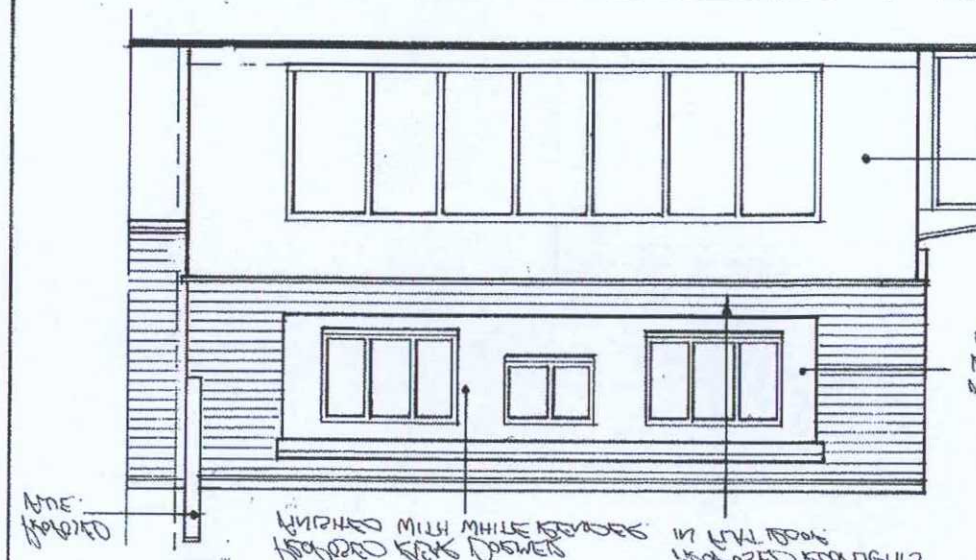

PROPOSED SIDE ELEVATION 1:100

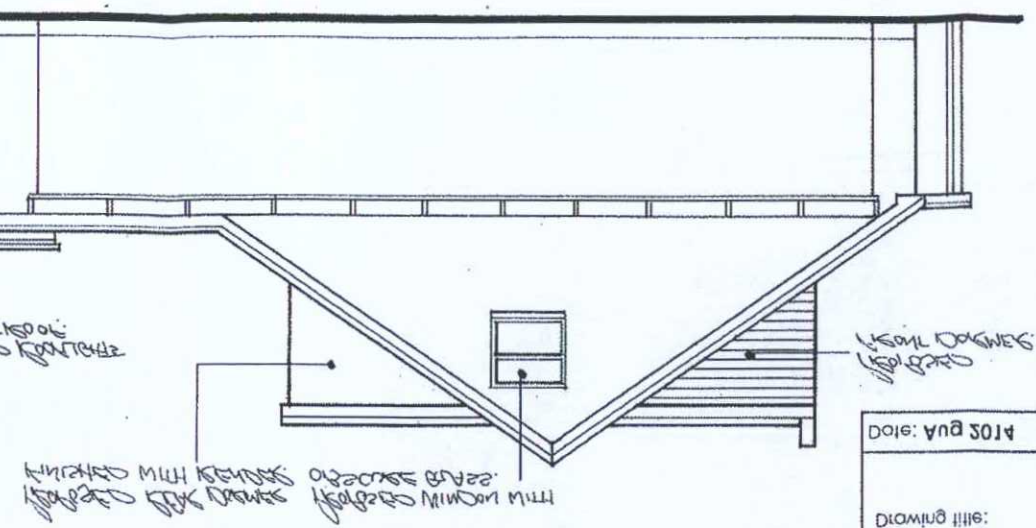

1:100 Scale Bar

1m 2m 3m 4m 5m 6m

Revisions – A – January – 24th Feb 12

Date: Aug 2014	Scale: As shown	Paper size: A3	Dwg No: AD-121-03 |A
Drawing title:	Proposed rear extension and loft conversion		
Address of work:	50 The Brittells, Shoreham		
attelpny Moore associates architectural & drawing surveying services		Unit 1 Gosling Croft Business Park Road Knowle Clapham Worthing West Sussex BN13 3UT	

EXISTING FRONT ELEVATION 1:100

PROPOSED FRONT ELEVATION 1:100

DATE	App: 31/1/12
PLAN	AMDM\0252\12
PLANNING SERVICES ADUR & WORTHING	

EXISTING REAR ELEVATION 1:100

EXISTING SIDE ELEVATION 1:100

EXISTING SIDE ELEVATION 1:100