
Note: Extent of flood defences to be agreed between WSCC and EA. Drawing issued for planning purposes only.

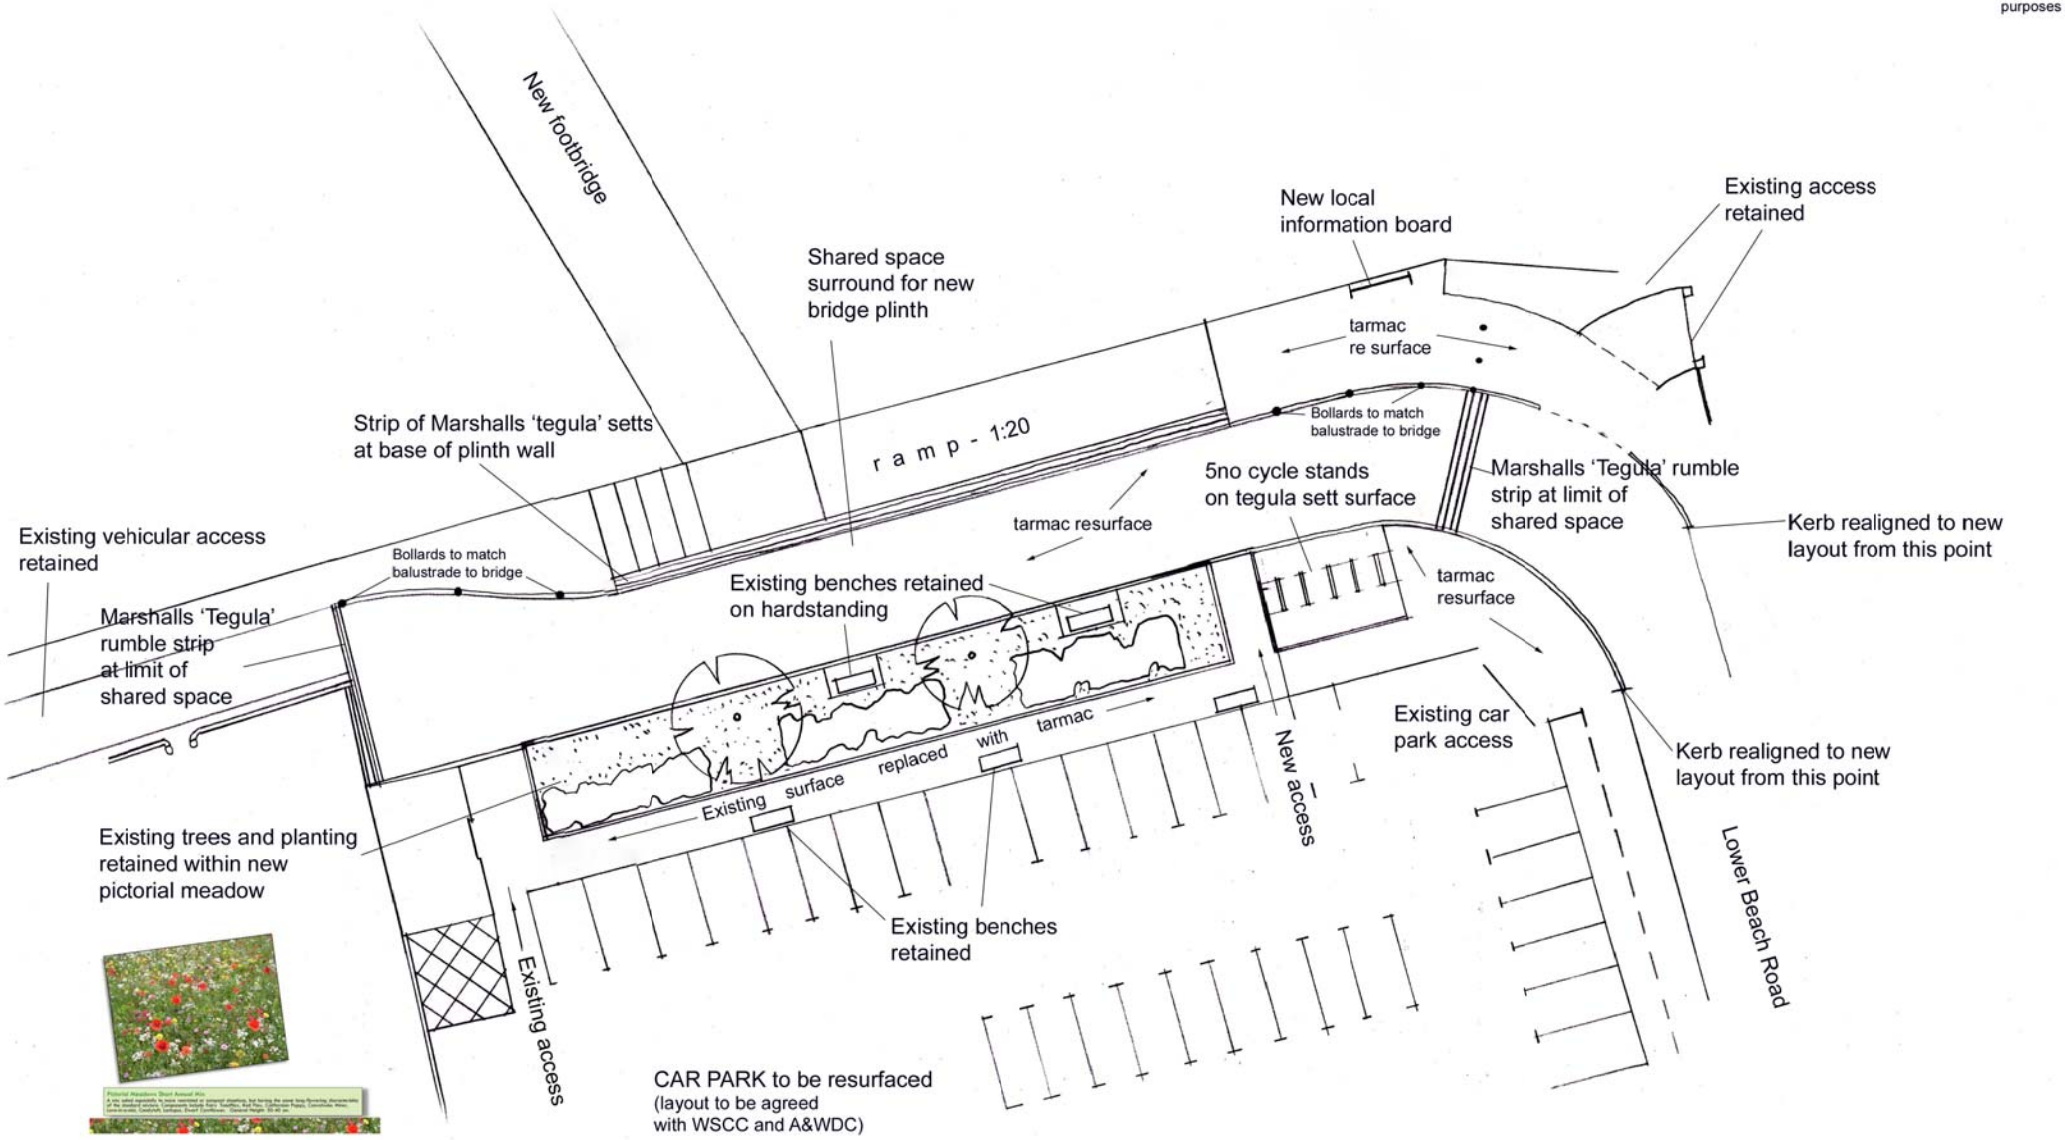

Shoreham Connect2
Southside Arrival
Lower Beach Road
Revised Interim Layout
November 2011 Scale 1:200@A3

west sussex county council