ALL NEW MATERIALS TO BE CAREFULLY SELECTED TO MATCH EXISTING.

0 1 2 3 4 5

1:100 SCALE BAR

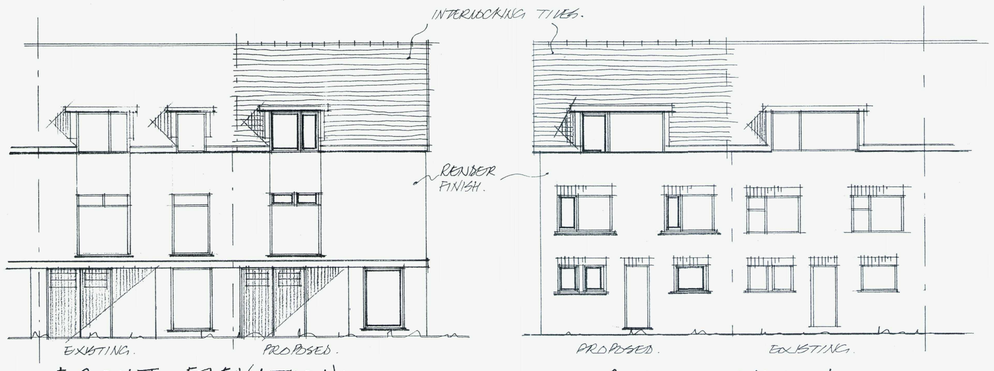

FRONT ELEVATION:

REAR ELEVATION:

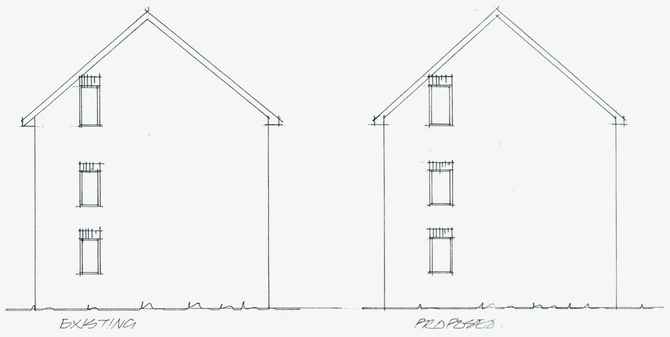

SIDE ELEVATION:

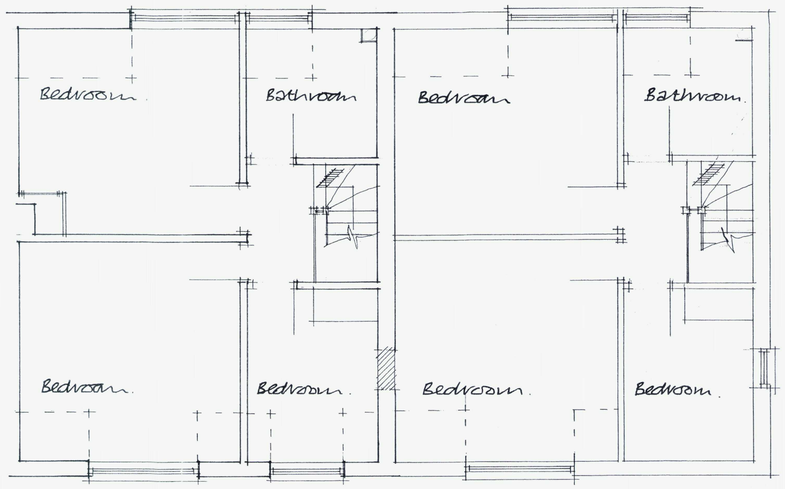

SECOND FLOOR PLAN:

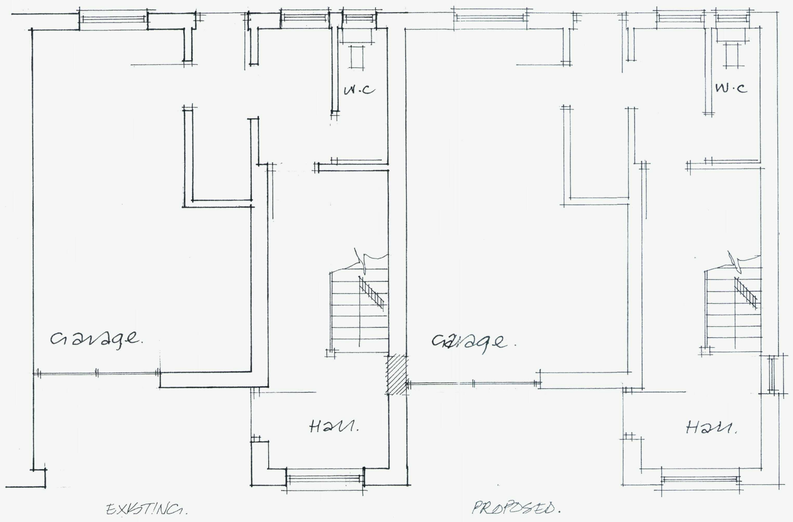

GROUND FLOOR PLAN:

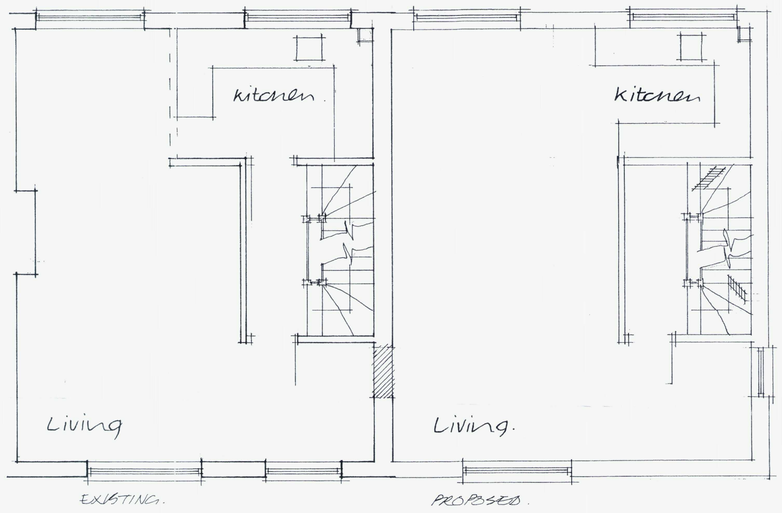

FIRST FLOOR PLAN:

0 1 2 3 4 5m

1:50 SCALE BAR

Notes:

All Dimensions must be checked on site and not scaled from this drawing

Contractor and client are reminded of their obligation under the Party Wall Act. If in doubt ask. Contractor is to confirm all below ground drain run direction and invert levels.

C164/17

14 FEB 2017

A		
	Date	Revisions

Client: MR & MRS PEARCE.

Job Title: PROPOSED HOUSE.

Drawing Title: 7 ORMONDE WAY. SHOREHAM-BY-SEA. WEST SUSSEX.

Scale 1:50 & 1:100

Date AUG. 2015 | Drawn by

Drg.No. | Rev

Paper Size A1