Copyright of:

BLW

Architectural & Planning Services
15 West Street
Shoreham By Sea
West Sussex
BN43 5WF
01273 441009
e-mail: penw@plwarchitectural.co.uk
website: plwarchitectural.co.uk

Project:

Development Land at:
Land to north of 7 Ormonde Way
Shoreham By Sea
West Sussex
BN43 5YB

Title:

BLOCK & Location PLAN

Client: Mr D Pearce

Scale:

1:500, 1:1250 @ A3 paper size

Date: 17.10.2016

Drawn: BLW

Drg. No. 05

Revn

Note: All dimensions to be checked on site.

BLOCK PLAN 1:500

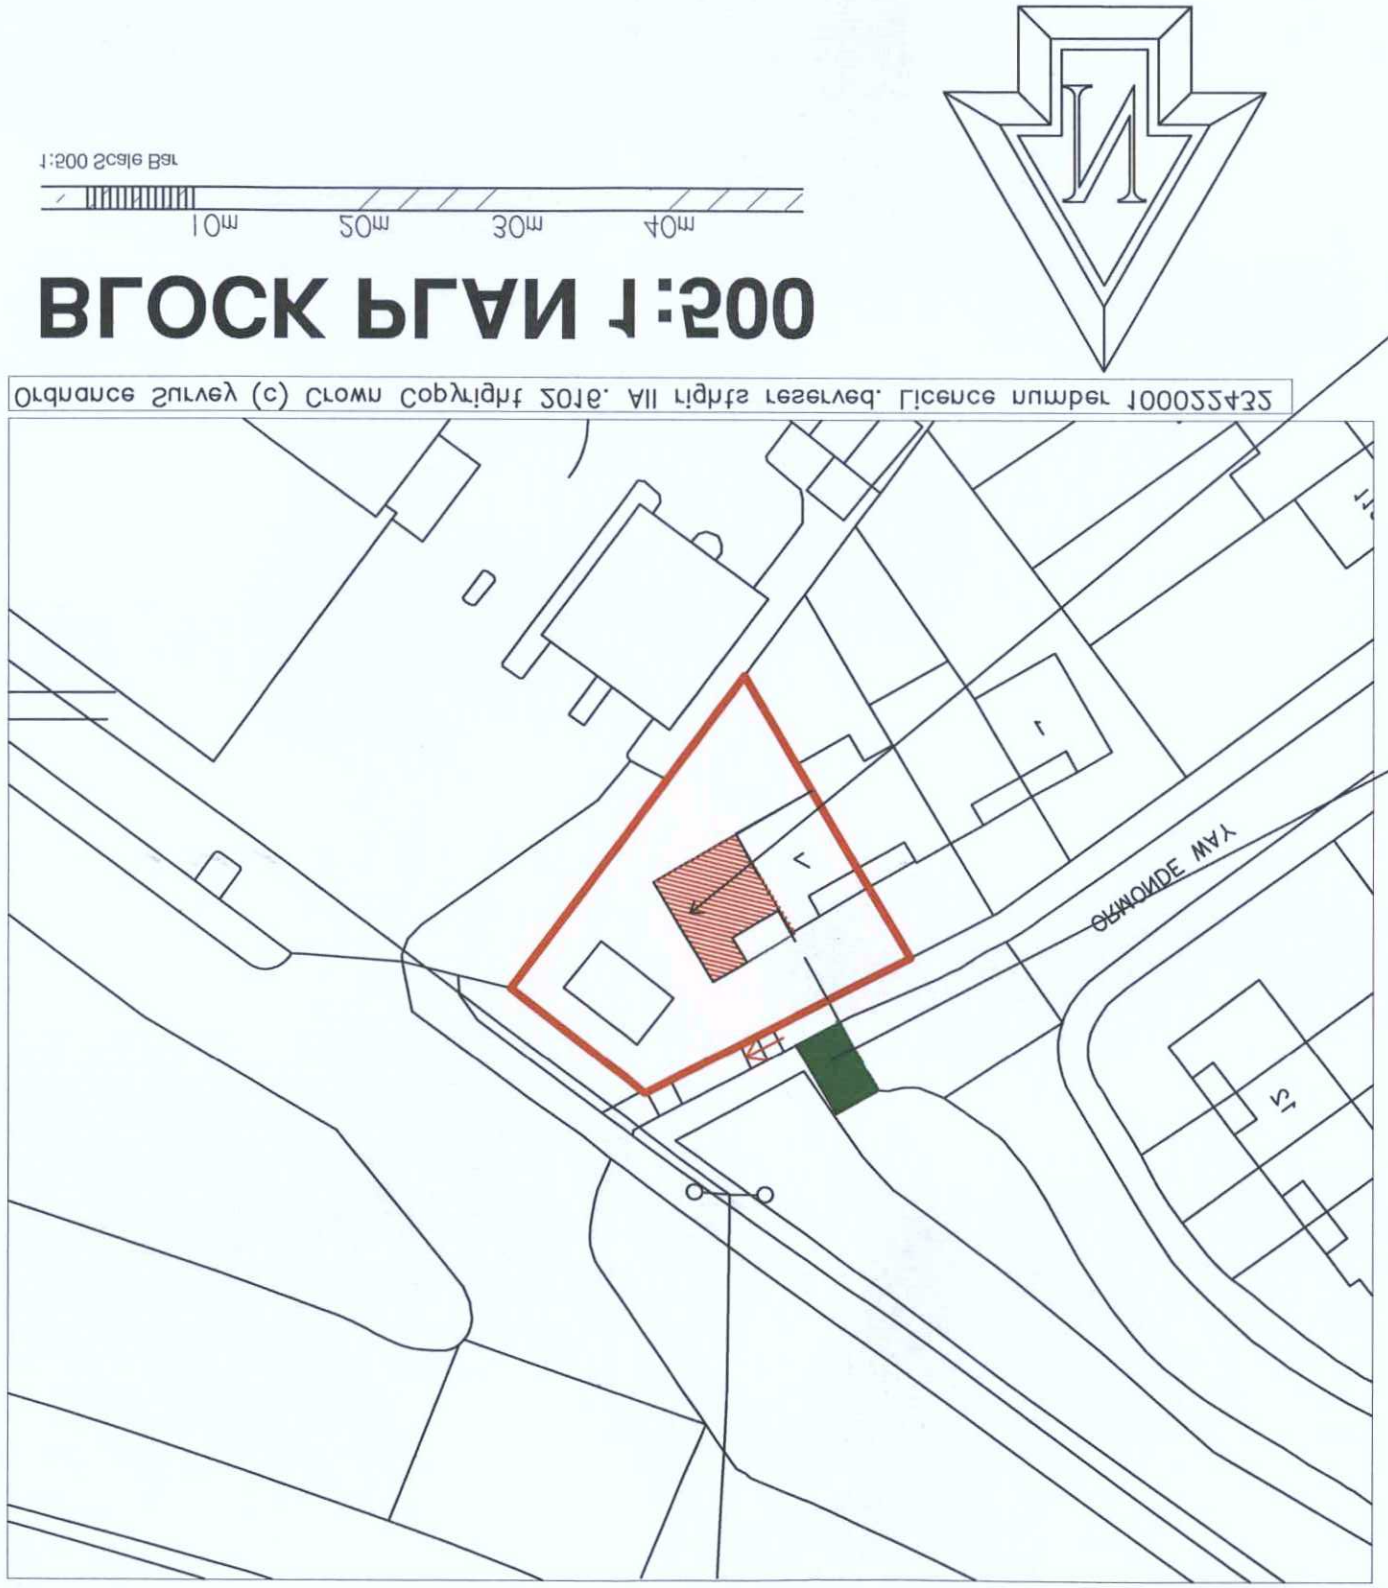

Ordnance Survey (c) Crown Copyright 2016. All rights reserved. Licence number 100022432

Development Land (outlined in red) to North of 7 Ormonde Way, Shoreham By Sea BN43 5YB

proposed new dwelling hatched red

proposed access hatched green which will be also subject to Highways Approval

Location PLAN 1:1250

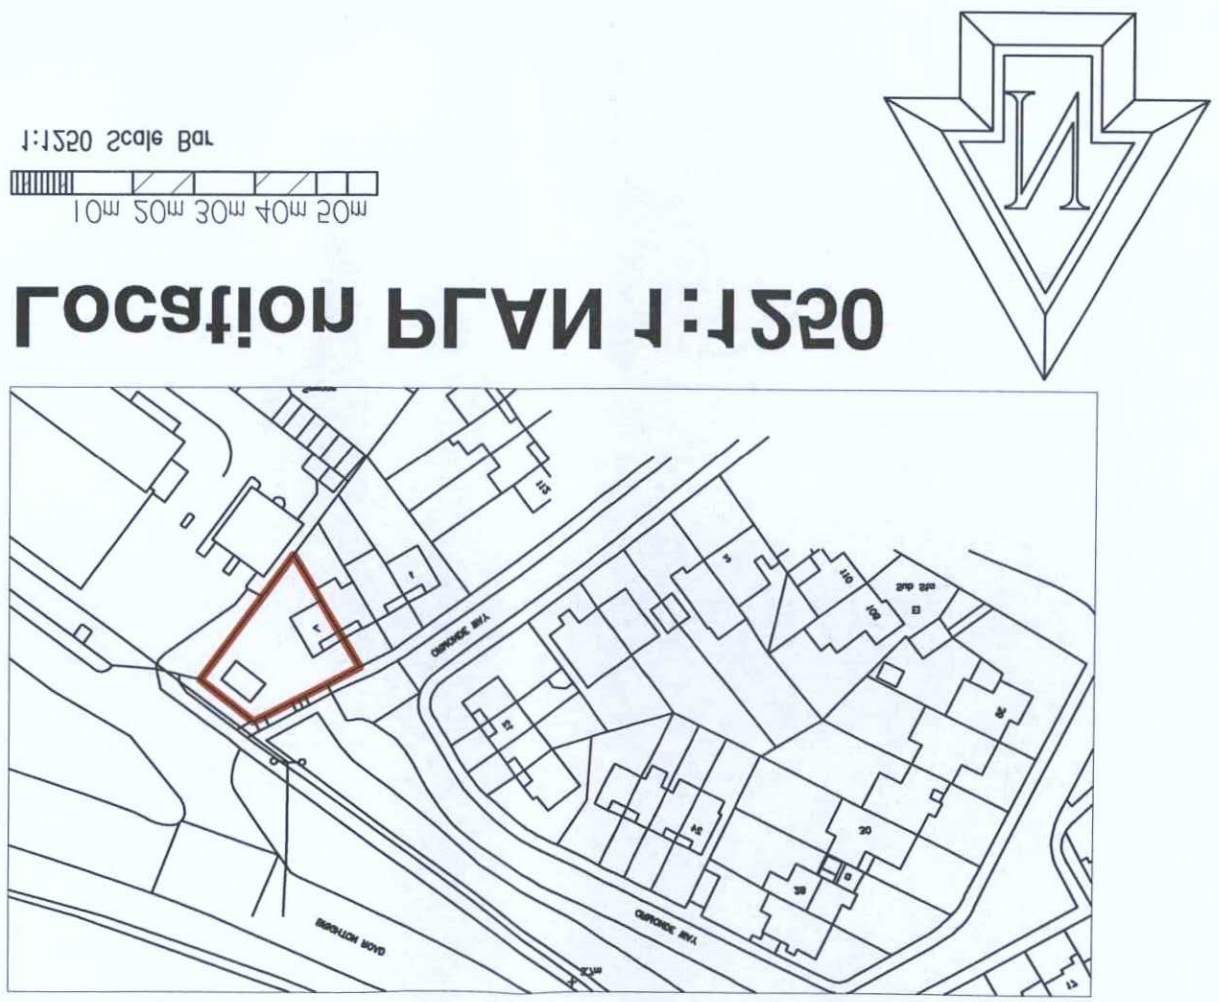

ADUR & WORTHING
PLANNING SERVICES
PLAN AWDM/ 0194/17
DATE 14 FEB 2017
VALID