

RECEIVED
0221/17
15 FEB 2017

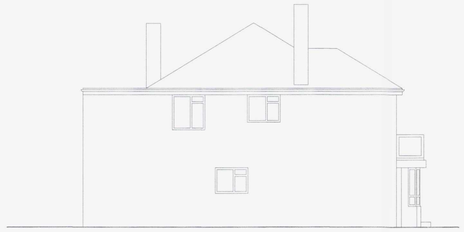


WEST ELEVATION

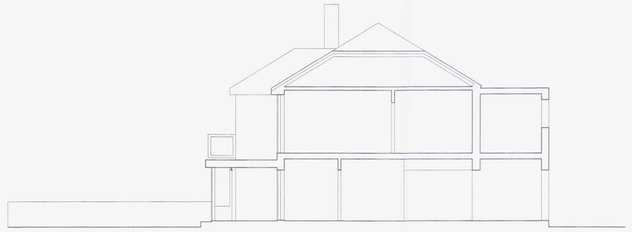


SECTION AA



SOUTH ELEVATION

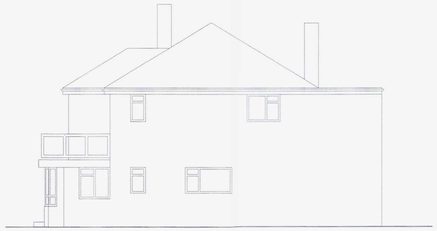


EAST ELEVATION

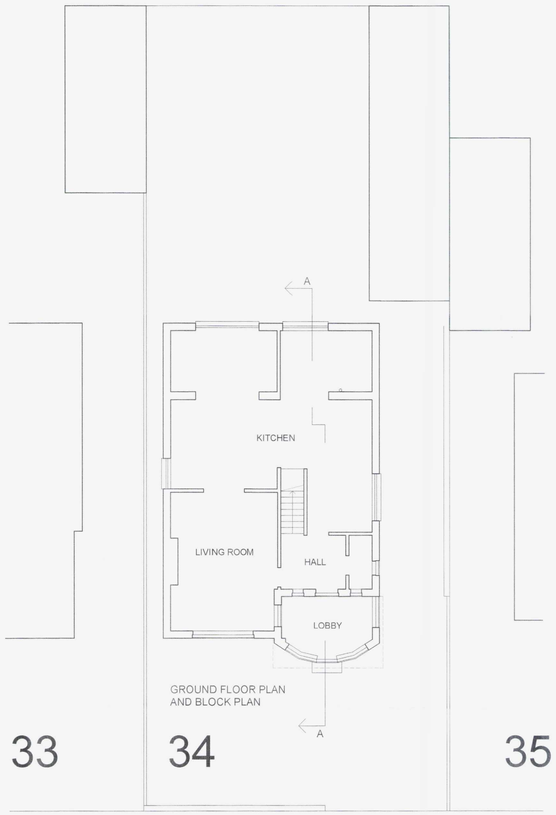

GROUND FLOOR PLAN
AND BLOCK PLAN



FIRST FLOOR PLAN

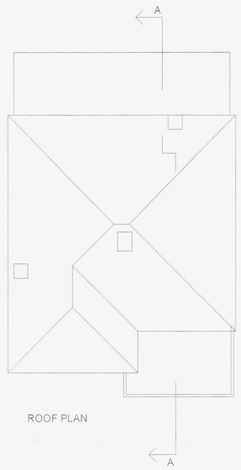

ROOF PLAN

NORTH



LOCATION PLAN scale 1:1250

File Name: c:\data\acad\JohnJoanneExtension

RevNo	Revision note	Date	Signature	Checked
B				
A				

RevNo	Revision note	Date	Signature	Checked

DO NOT SCALE FROM THIS DRAWING
ALL DIMENSIONS TO BE CHECKED
ON SITE. IF IN DOUBT ASK!!

venner:lucas
ARCHITECTS
6 Carnford Grove
London SW12 9JF
t: +44 (0) 20 8673 0291

www.vennerlucas.co.uk
e: mail@vennerlucas.co.uk
10 Old Fort Road
Shoreham by Sea BN43 5RJ
t: +44 (0) 1273 461526

PROJECT
FRONT ADDITION TO
34 KINGS WALK
SHOREHAM BY SEA
BN43 5LG

TITLE EXISTING PLANS, ELEVATIONS, SECTIONS and LOCATION PLAN.
DATE 01.10.2013
SCALE 1:100 1:1250 AT A1
DWG No GA01
REV.