


WEST ELEVATION



SECTION AA

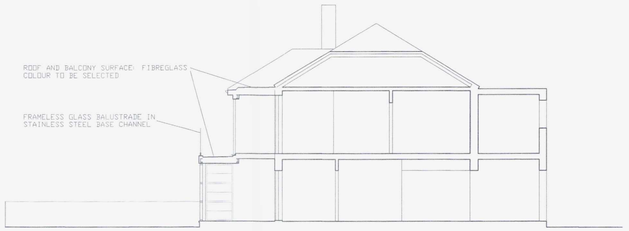


SOUTH ELEVATION



EAST ELEVATION




GROUND FLOOR PLAN

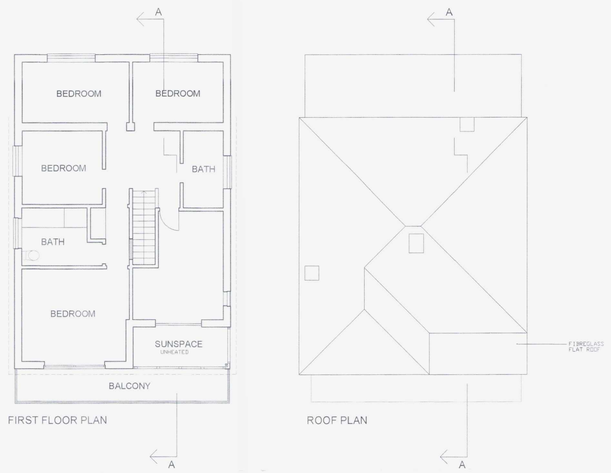

FIRST FLOOR PLAN

ROOF PLAN

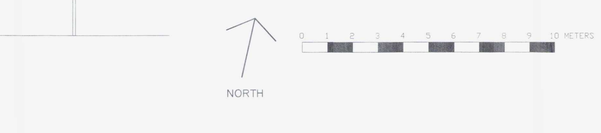

FACING MATERIALS


SOUTH AND WEST WALLS TO HOUSE: RENDERED AND PAINTED WHITE

NEW STRUCTURE: GALVANIZED HOLLOW SECTION STEEL POSTS SUPPORTING BEAMS WITHIN FLOOR

WINDOWS AND DOORS: SILVER ANODIZED ALUMINIUM FRAMES. CLEAR GLAZING WITH GREY GLASS 'LOOKALIKE' PANELS AT BASE OF LOBBY AND TO SPANDREL ACROSS FIRST FLOOR THICKNESS

BALUSTRADES: FRAMELESS GLASS SUPPORTED IN PROPRIETRY STAINLESS STEEL BASE CHANNEL PROFILE

ROOF AND BALCONY SURFACE: FIBREGLASS COLOUR TO BE SELECTED

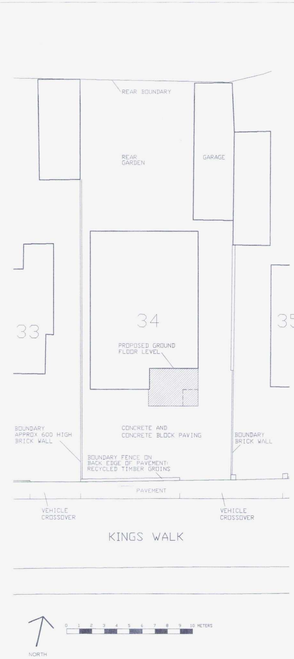

Block Plan 1:200

0221/17

15 FEB 2017

File Name: c:\data\acad\JohnJoanneExtension

RevNo	Revision note	Date	Signature	Checked
B	ANNOTATION AMMENDED	19.03.15		
A	SUNROOM REDUCED BACK TO LINE WITH EXISTING FRONT. SUNBREAKER REMOVED	24.02.15		

RevNo	Revision note	Date	Signature	Checked
C	RE-ALIGN ENTRANCE LOBBY AGAIN. FENESTRATION TO SUNSPACE REVISED	9.02.17		
C	RE-ALIGN ENTRANCE LOBBY AND MOVE BALCONY SUPPORT COLUMNS	19.03.16		

venner:lucas ARCHITECTS
6 Cornford Grove
London, SW12 9JF
t: +44 (0) 20 8673 0291

www.vennerlucas.co.uk
e mail@vennerlucas.co.uk
10 Old Fort Road
Shoreham by Sea BN43 5RJ
t: +44 (0) 1273 461526

PROJECT: FRONT ADDITION TO 34 KINGS WALK SHOREHAM BY SEA BN43 5LG

TITLE: PROPOSED, PLANS, ELEVATIONS and SECTION AA.

DATE: 01. 10. 2013

SCALE: 1:100 and 1:200 at A1 A1

DWG No: GA02

REV: D