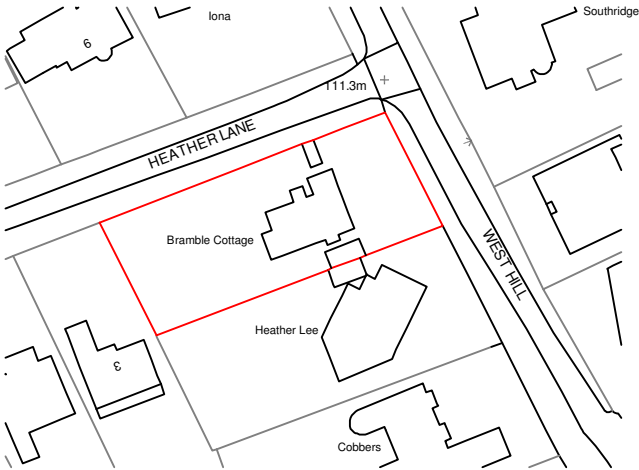


Your Home Plans Ltd Chichester Enterprise Centre, Terminus Road, Chichester, PO19 8FY 01243 908064 info@yourhomeplans.co.uk		Bramble Cottage West Hill High Salvington West Sussex BN13 3BY		Location Map	
Project Number: BRAM-26		Date: 25th February 2026		Drawing No: L01	
Drawn By: Your Home Plans Ltd		Checked By: JEG		Scale: 1:1250 A4	