
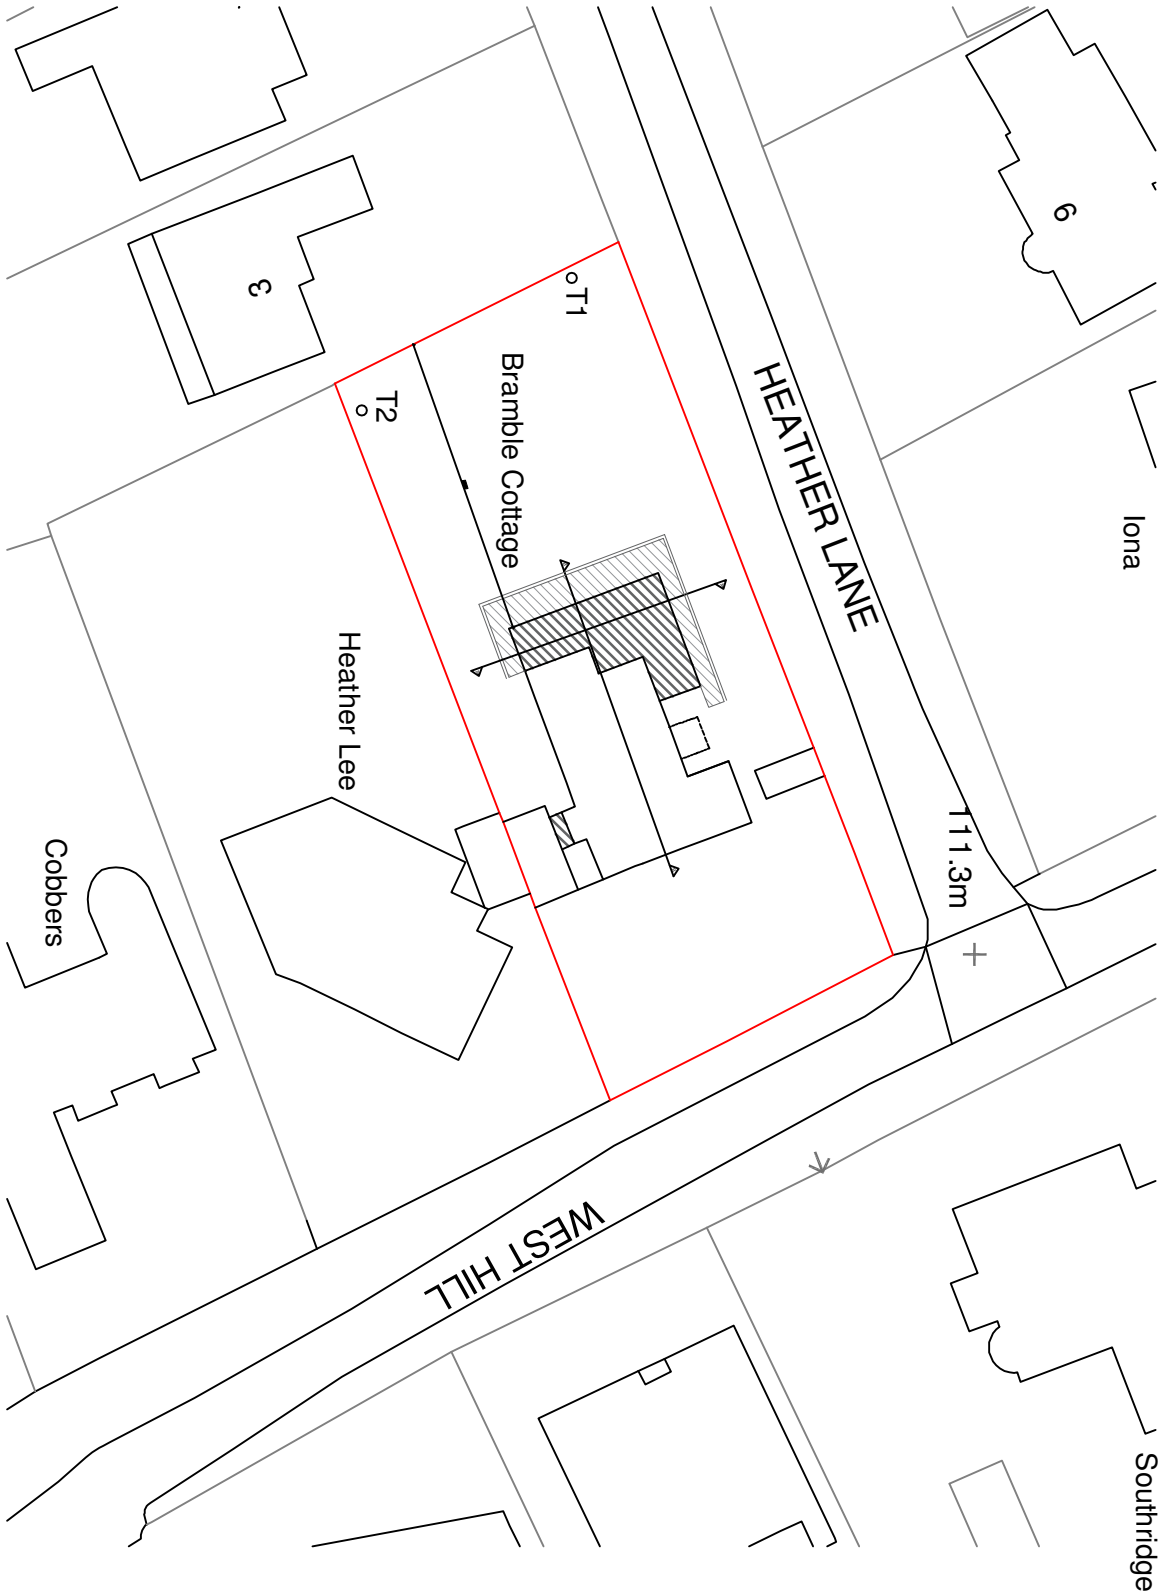
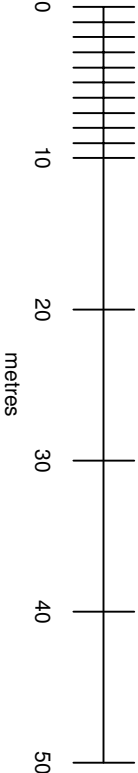


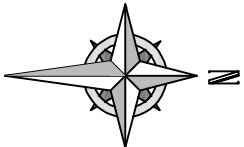

Your Home Plans Ltd
Chichester Enterprise Centre, Terminus
Road, Chichester, PO19 8FY
01243 908064
info@yourhomeplans.co.uk

Bramble Cottage
West Hill
High Salvington
West Sussex
BN13 3BY

Block Plan

Project Number: BRAM-26
Date: 25th February 2026
Drawn By: Your Home Plans Ltd
Checked By: JEG

Drawing No:
B01 REVA

Scale: 1:500 A3