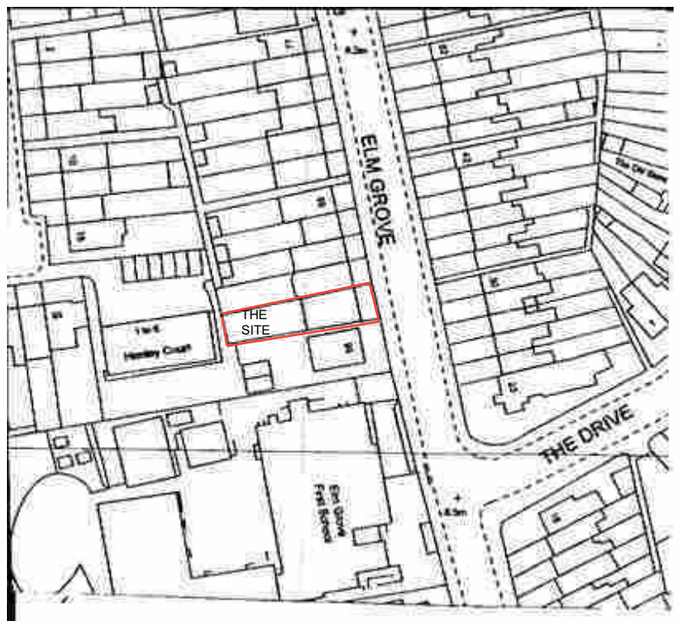

Site plan 1:1250

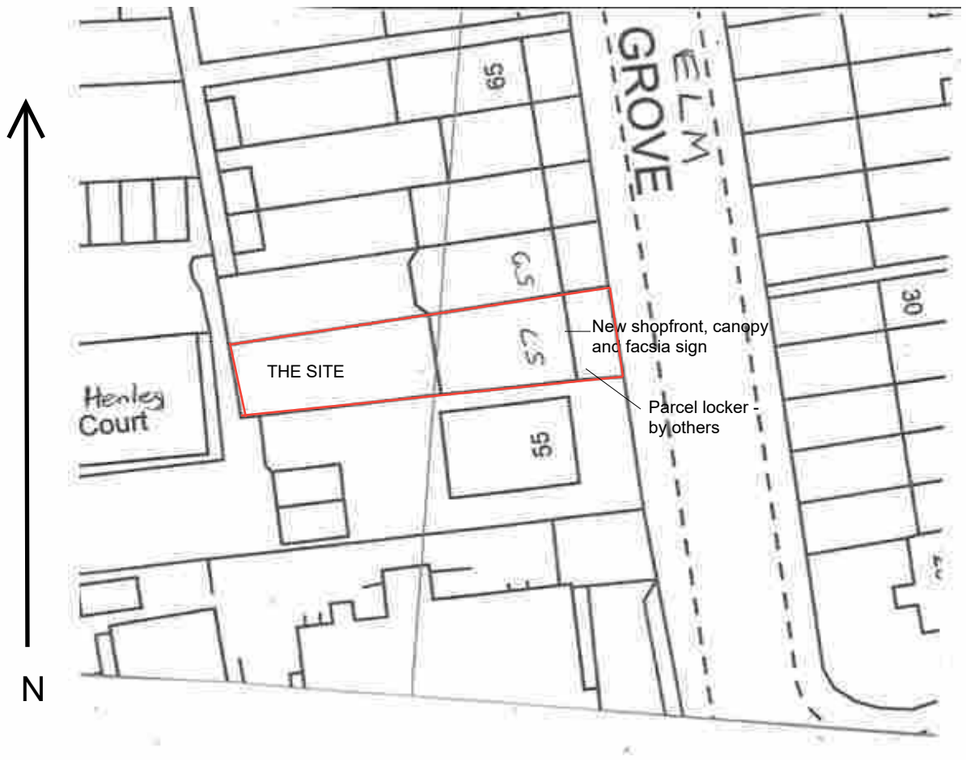

N

Block plan 1:500

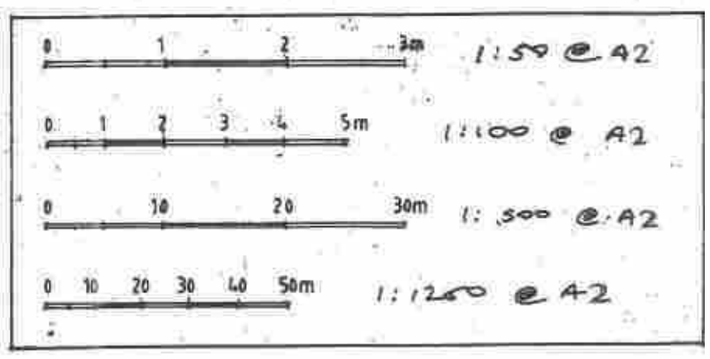



New facsia NTS - 400mm high yellow lettering on 600mm high green background. Finish - metal



White plastic

Canopy NTS - Lighting behind same. Projection from wall 400mm

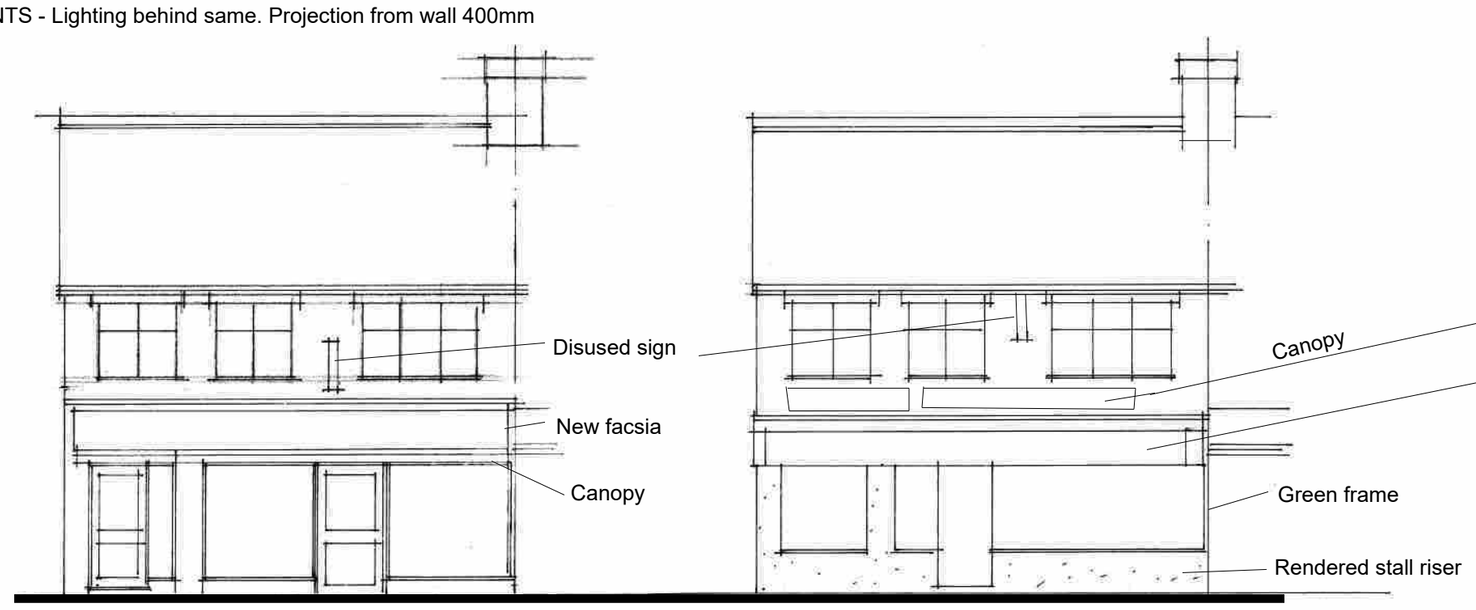

Current east elevation 1:100

Previous east elevation 1:100



Photograph of current east elevation - taken Oct 2024

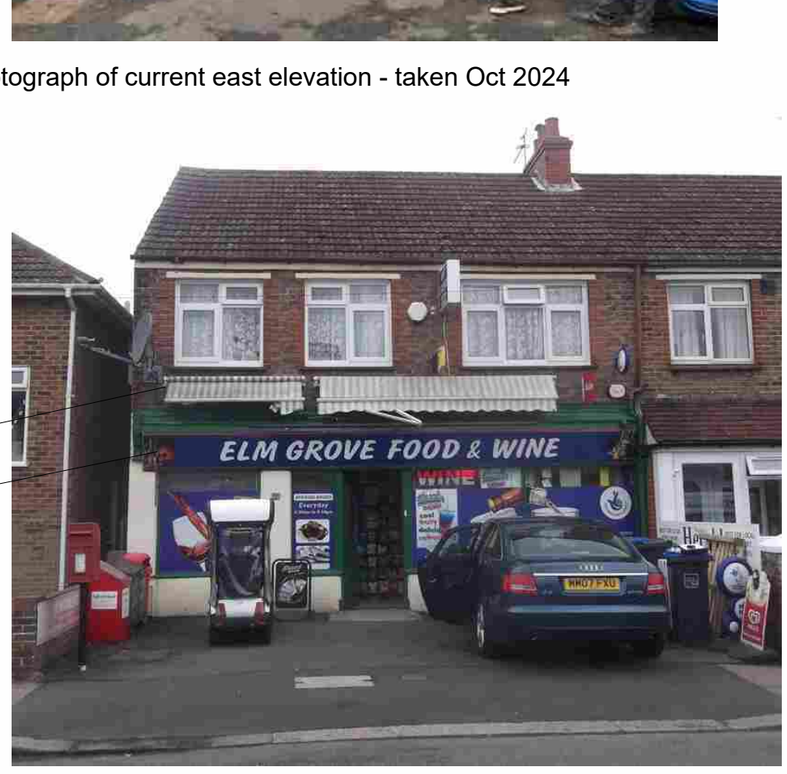

Photograph of previous east elevation - taken 2017

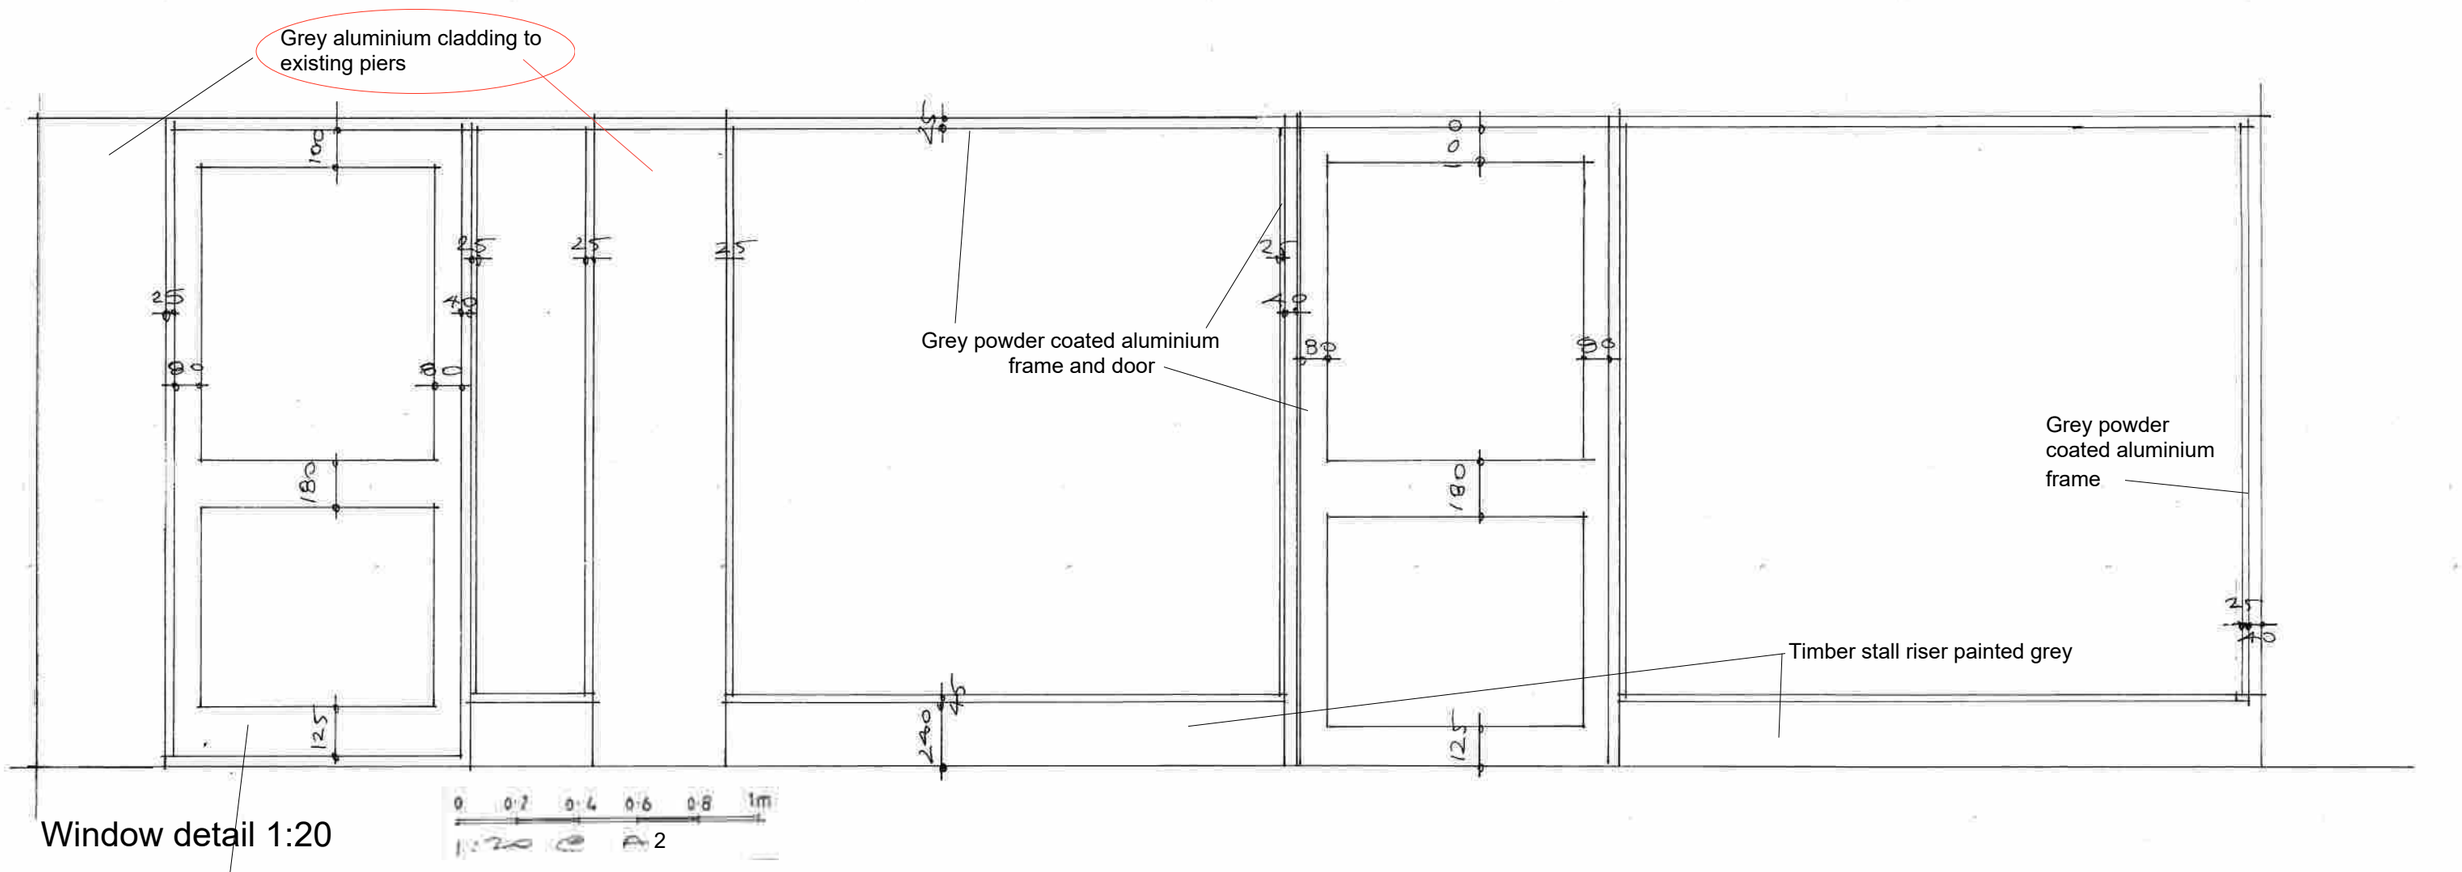

Window detail 1:20

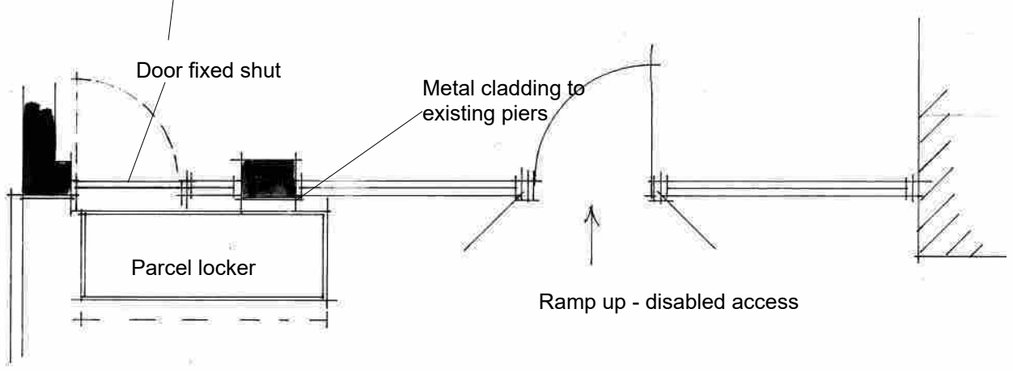

Plan 1:50

Size of previous members and material unknown. Stall riser rendered blockwork

AJ SALTER & SON
Architectural Technicians and Surveyors
50 WINDSOR ROAD, WORTHING, WEST SUSSEX, BN11 2LY
Tel/Fax: (01903 209496)
E-mail: ajsalterandson@hotmail.com

C			
B			
A	Window detail annotation altered	Jan 25	IS

Client	A. Selvarajah Esq.		
Address	57 Elm Grove : Worthing		
Drawing	REPLACEMENT SHOPFRONT	No.	3624:1 A
Scale	1:20 1:50 1:100 1:500 1:1250	Drawn IS	Date NOV 24