


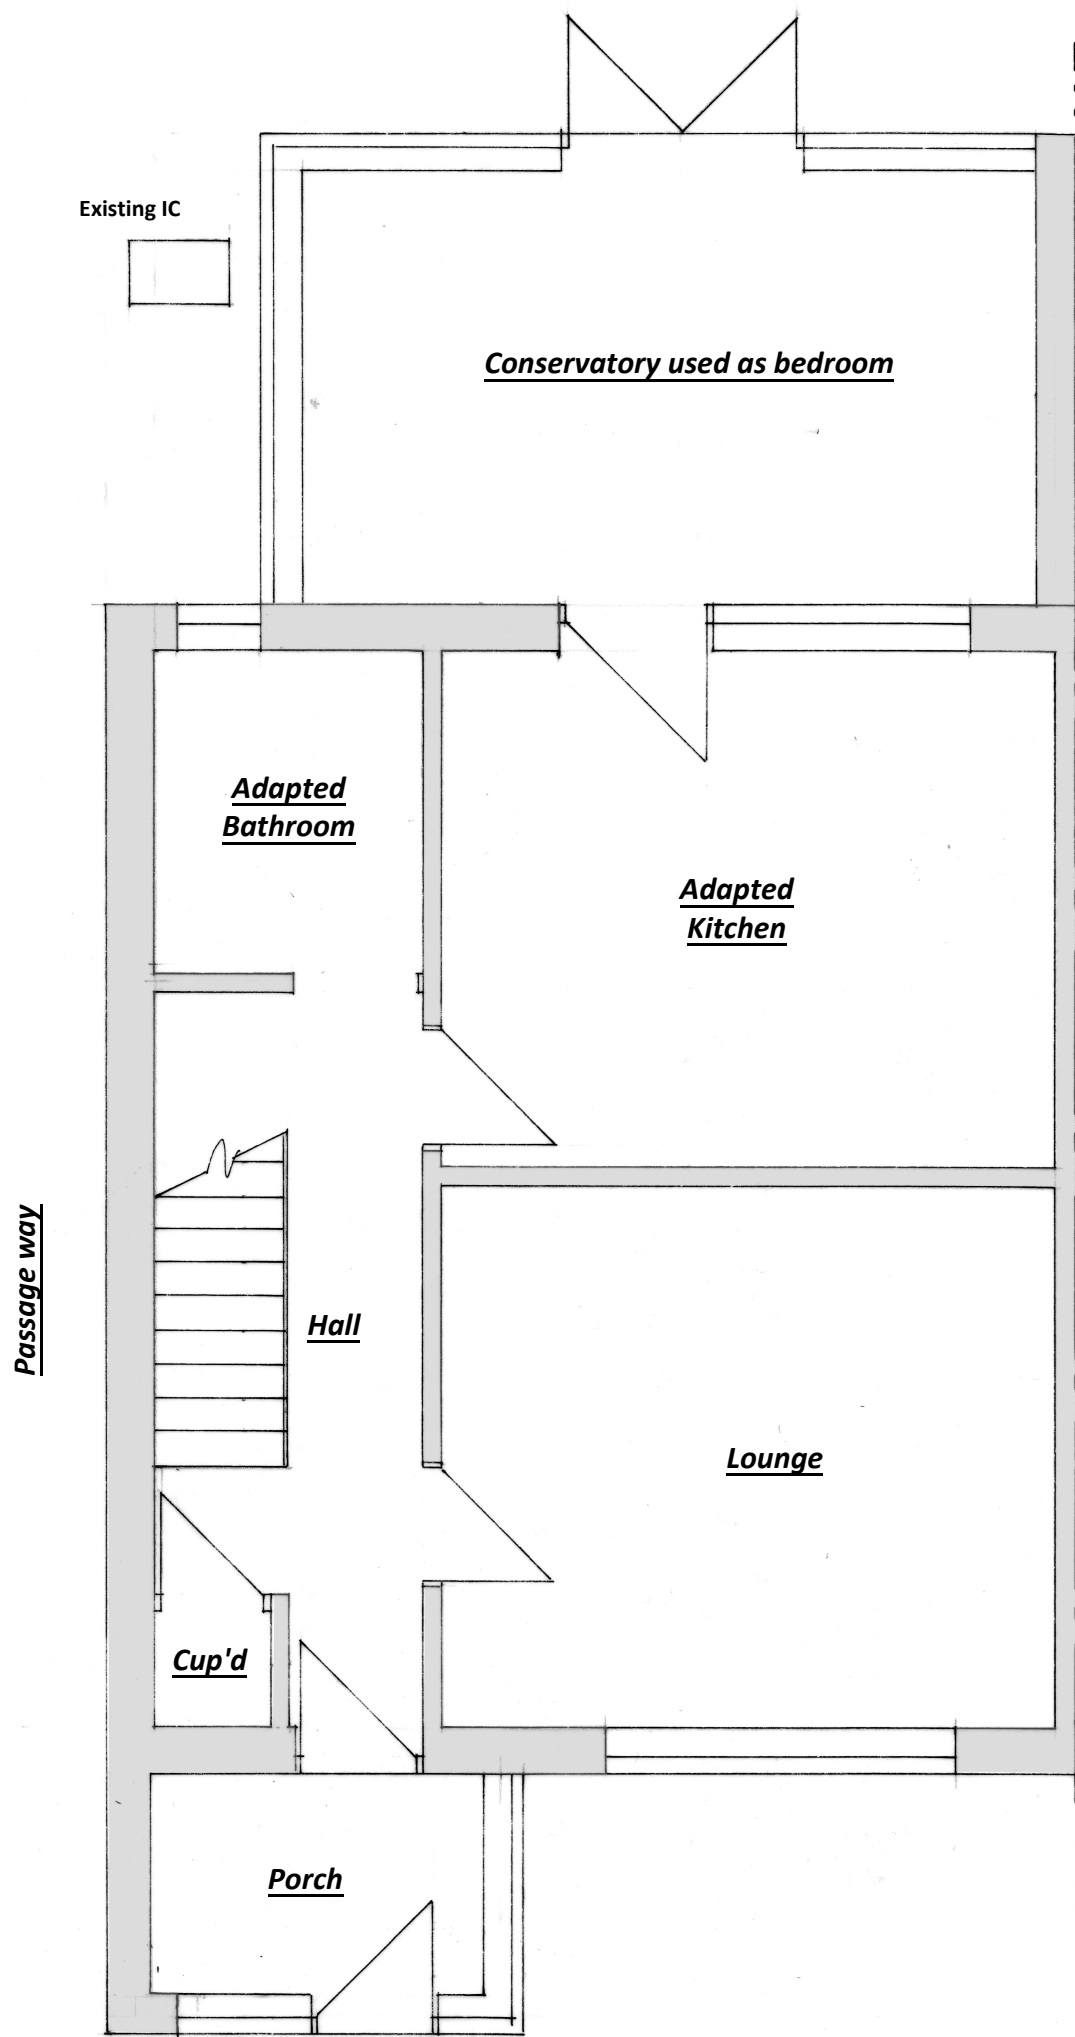

Existing Ground Floor Plan 1:50

