


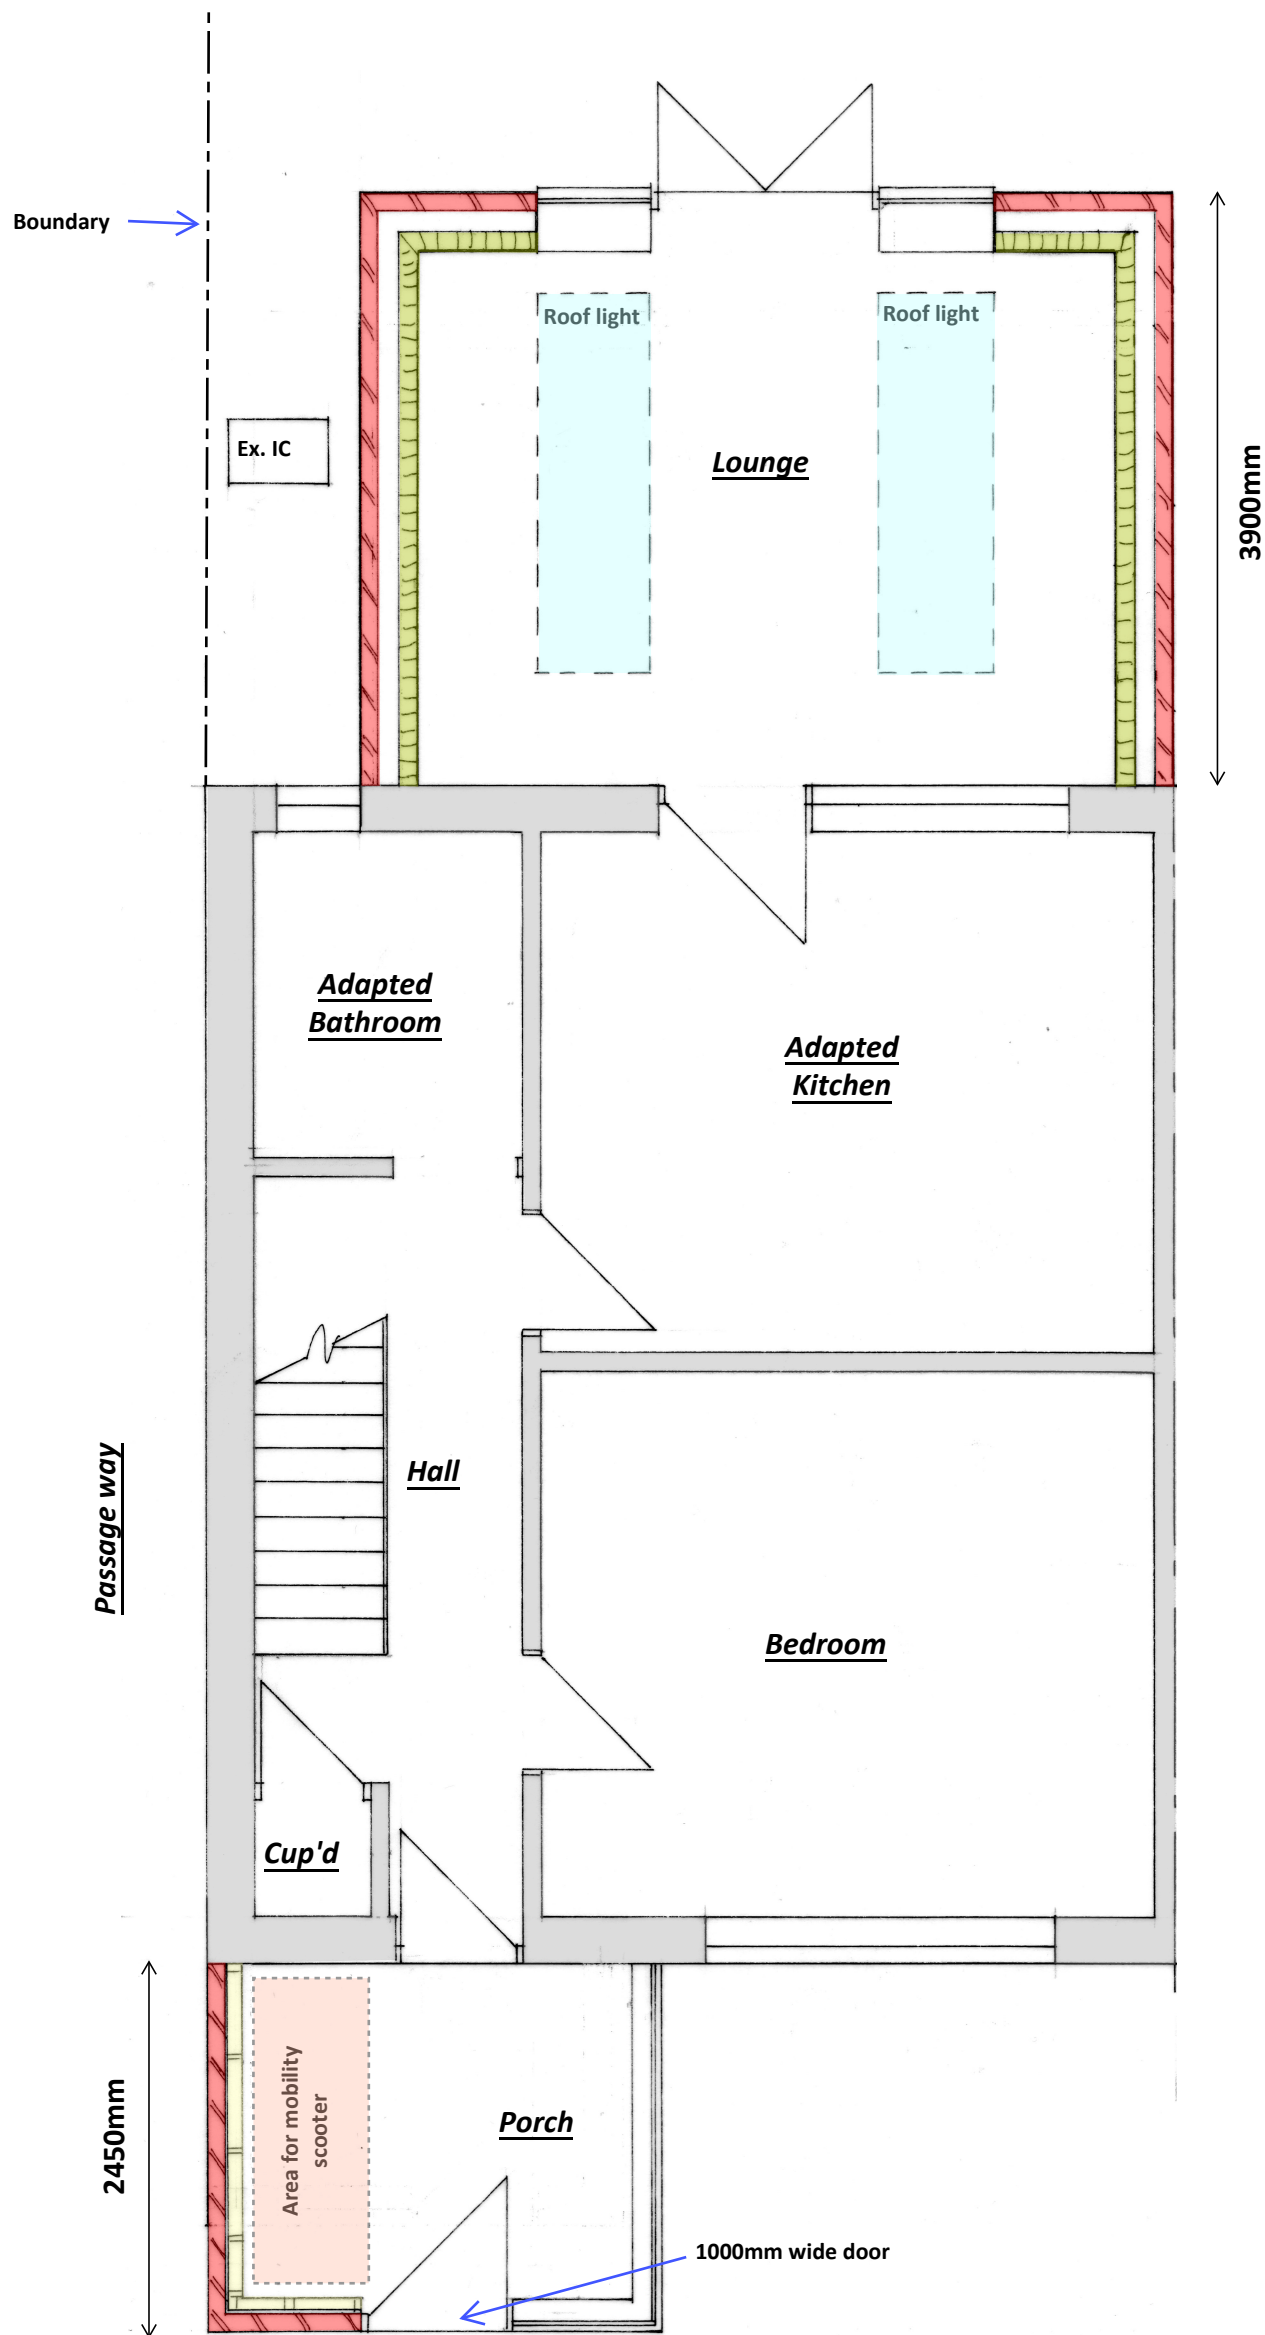

Proposed Ground Floor Plan 1:50

Planning Drwg Only

